

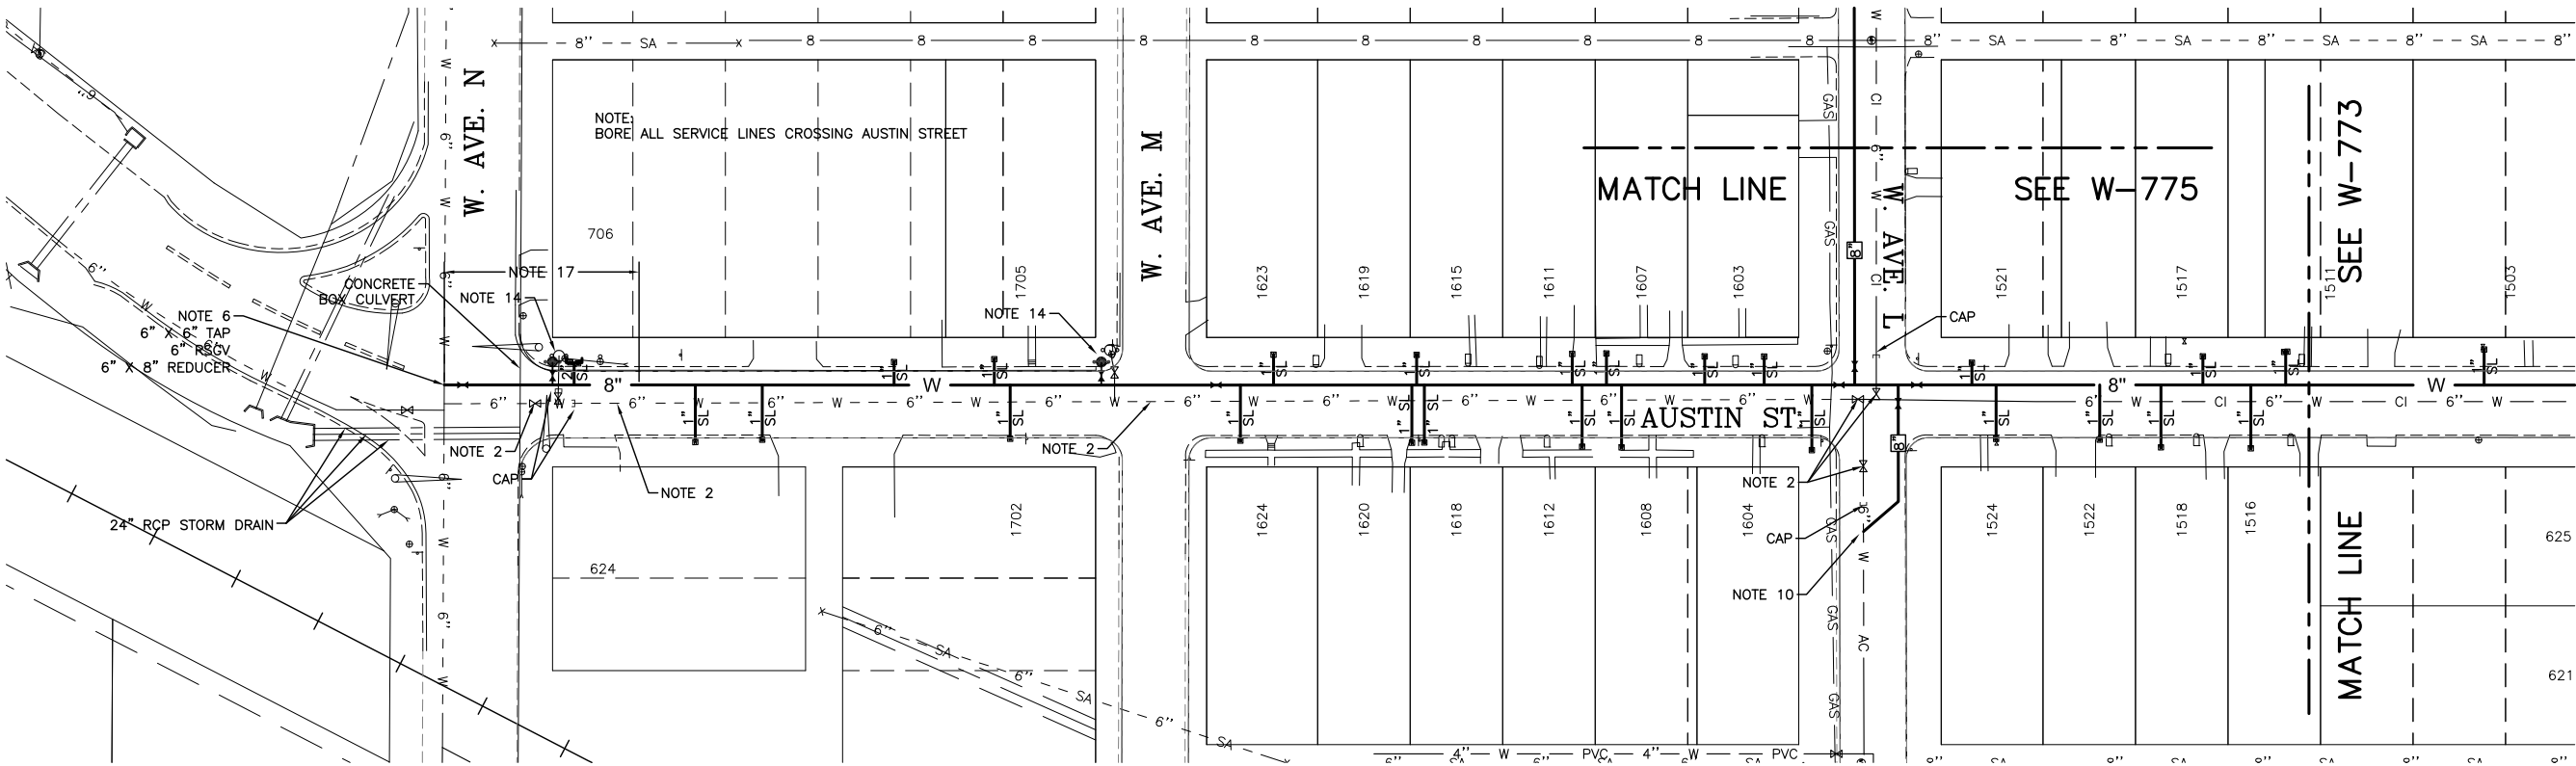


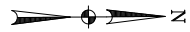


ENGINEERING
SERVICES
DEPARTMENT

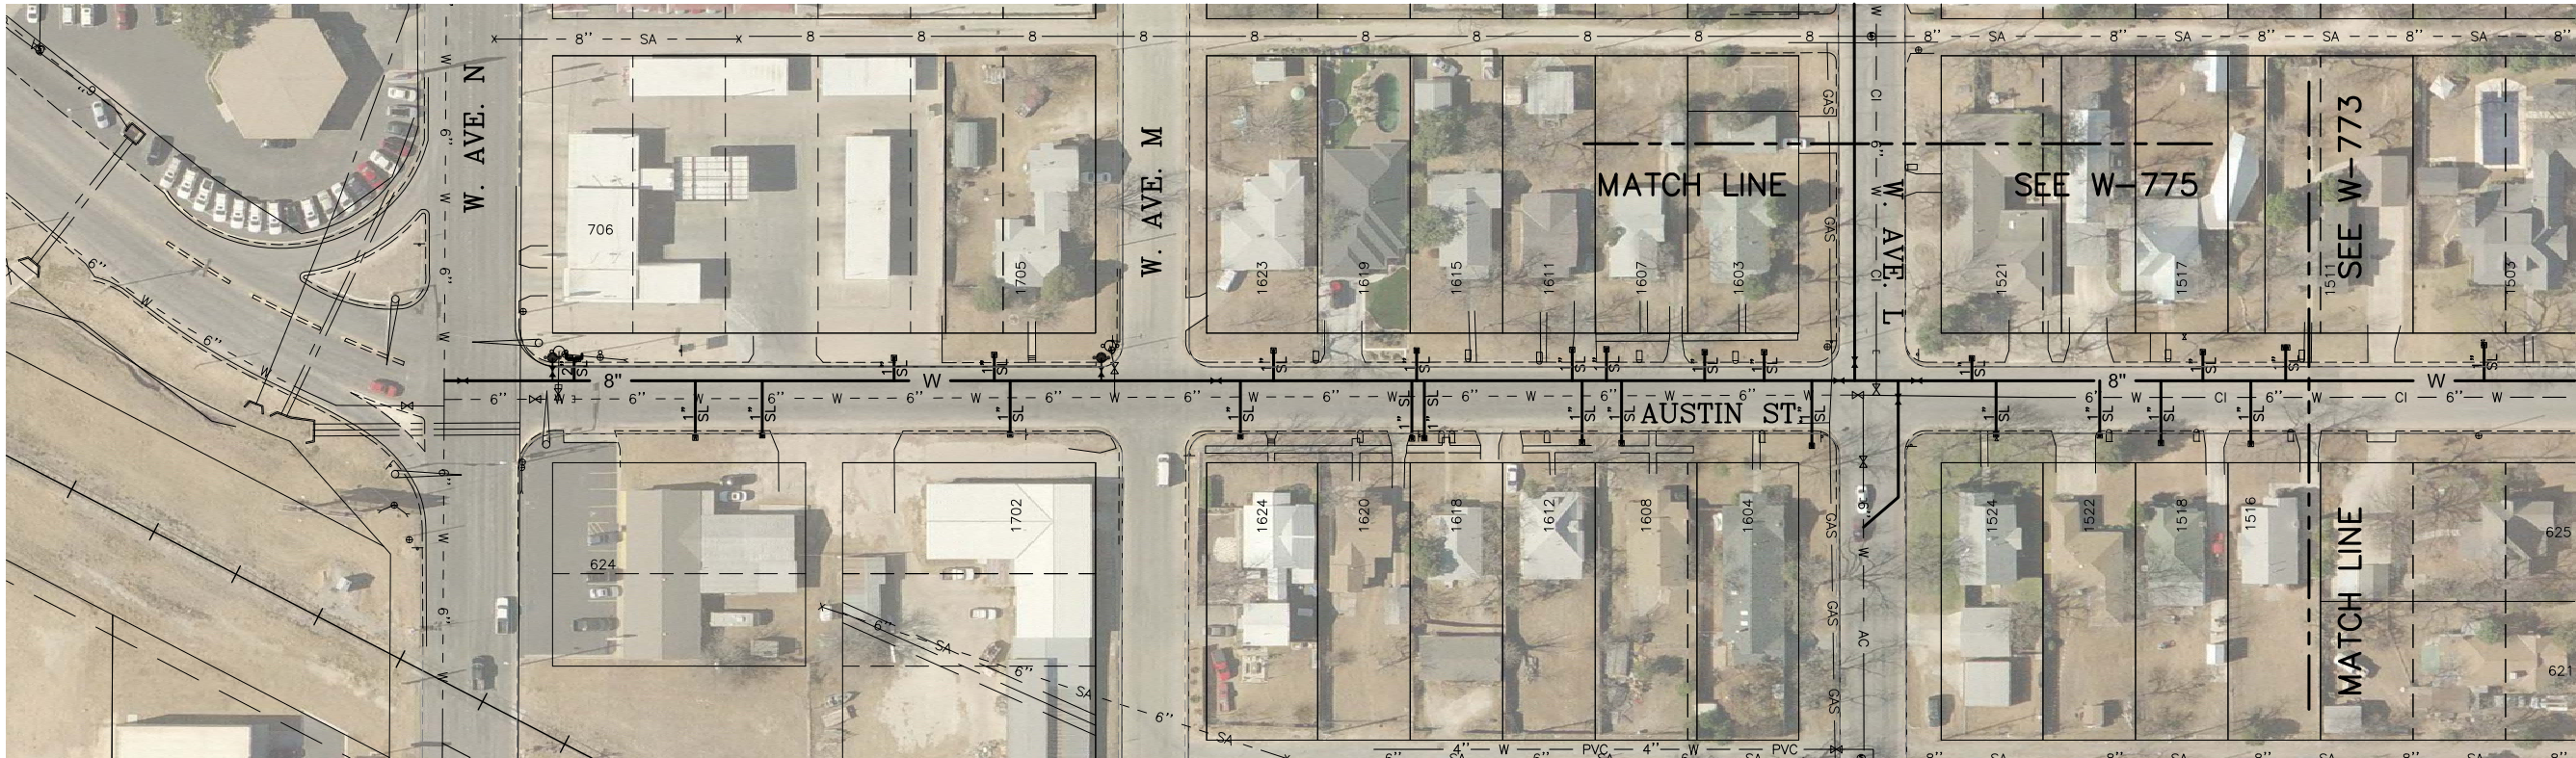

2015 WATER LINE IMPROVEMENTS

AUSTIN STREET FROM WEST AVENUE N
TO SOUTH OF WEST AVENUE K

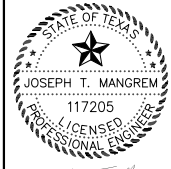

THE SEAL APPEARING ON THIS
DRAWING WAS AUTHORIZED BY
JOSEPH T. MANGREM, P.E. NO.
117205 ON 02/13/2015

W-772

DRAWN BY: AKS





CHECKED BY: JTM

HORIZONTAL SCALE: 1"=100'


VERTICAL SCALE: N/A

JOB NUMBER: WU-01-15



DATE: FEBRUARY, 2015

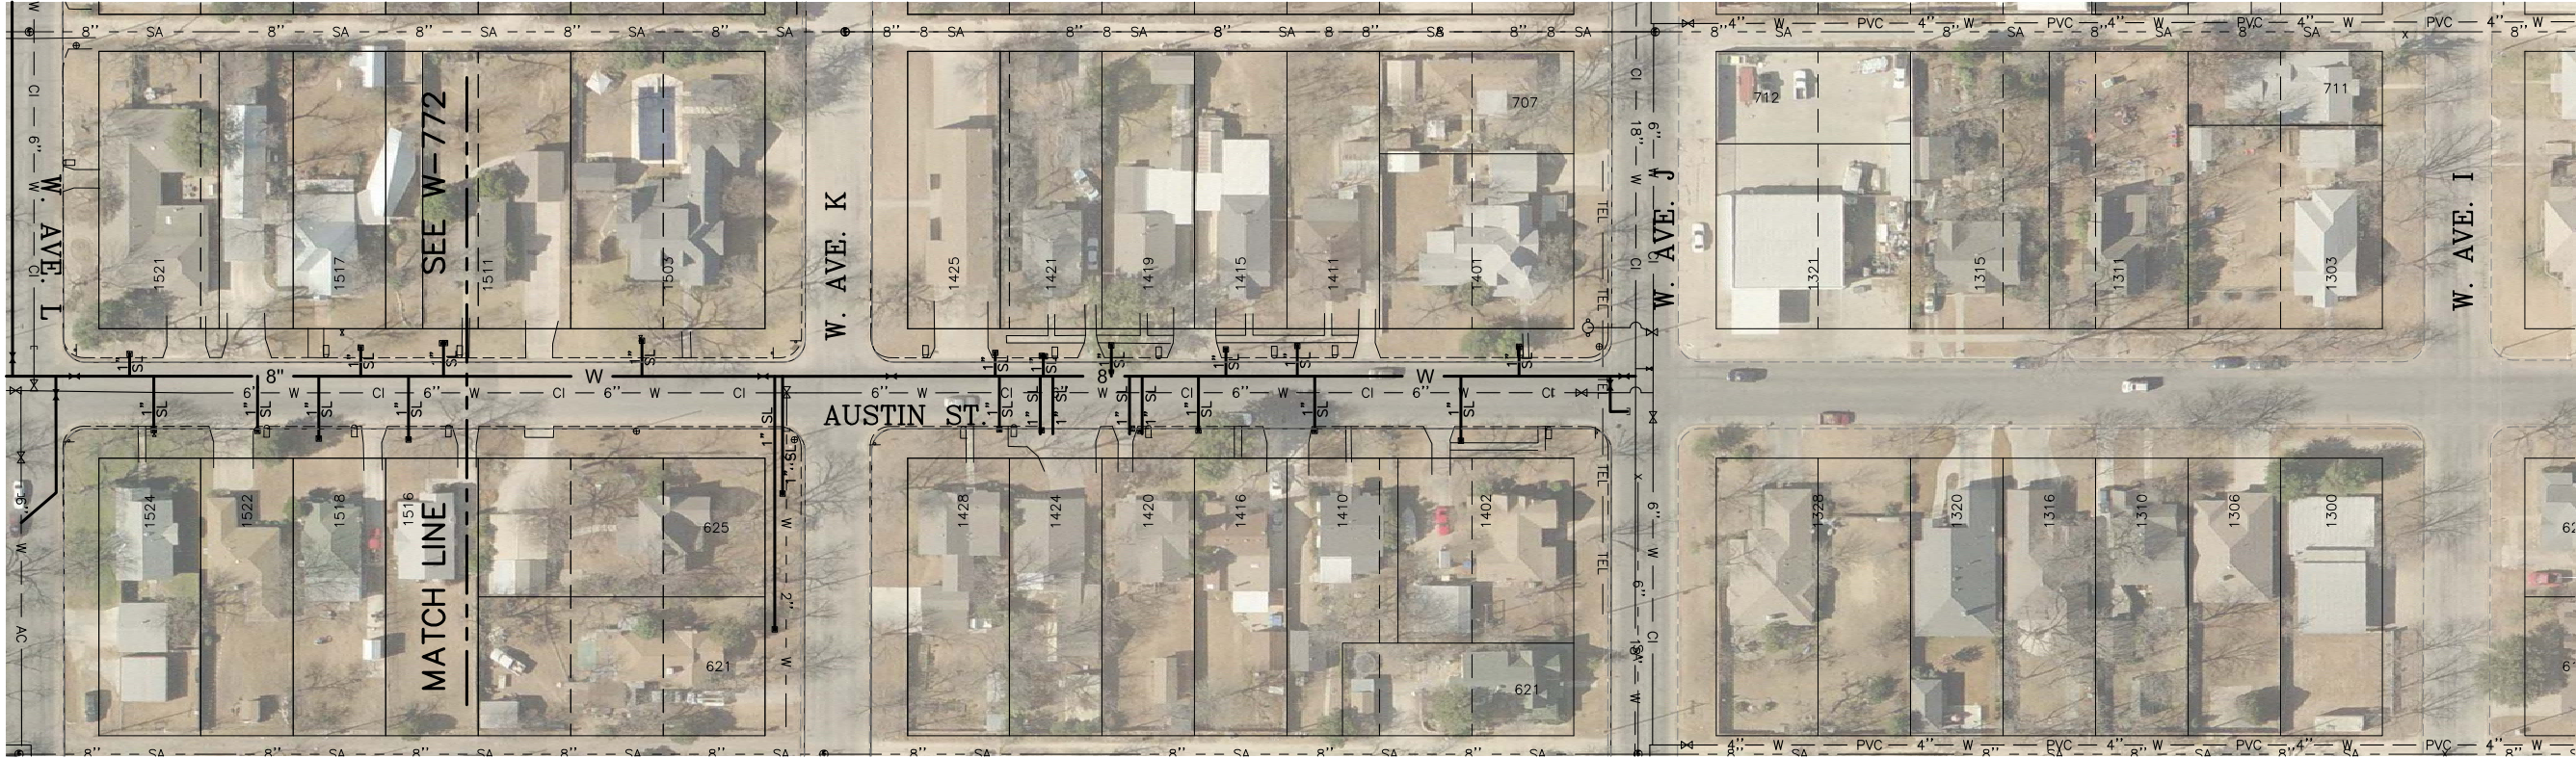 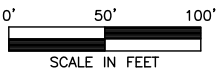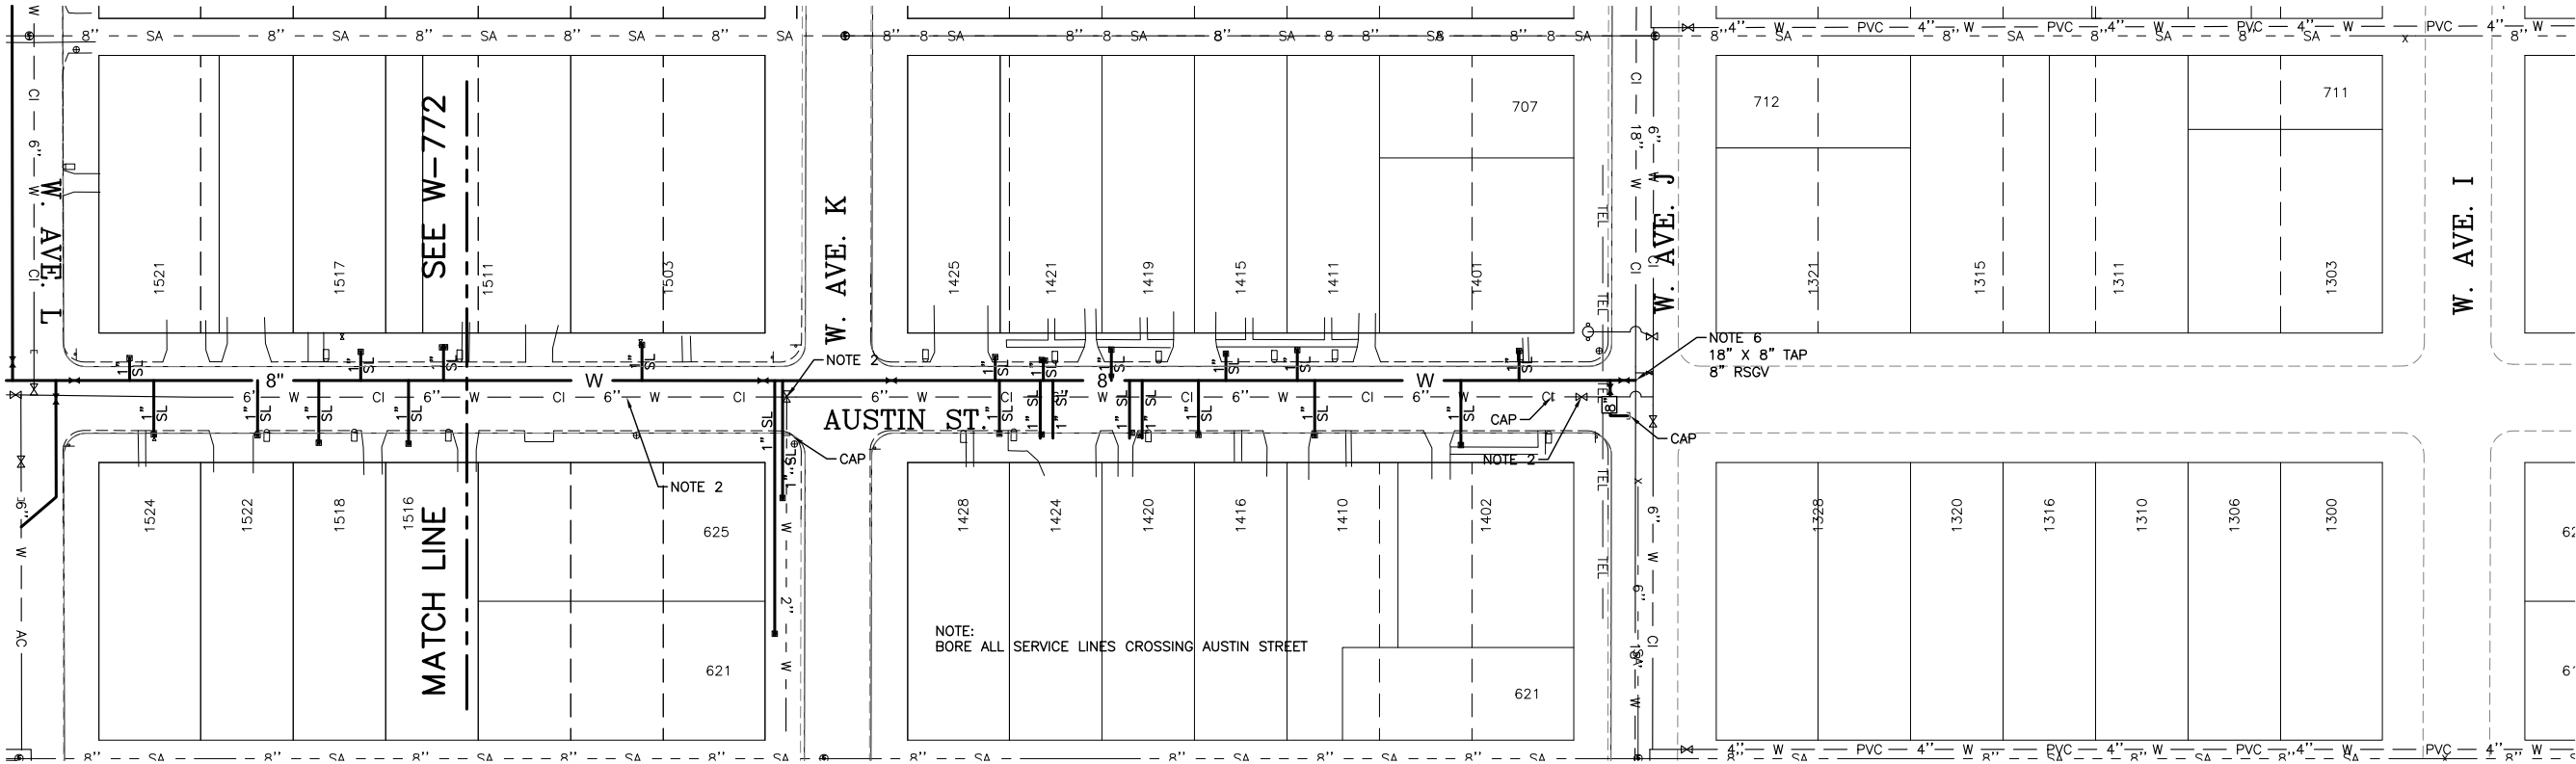

2015 WATER LINE IMPROVEMENTS
AUSTIN STREET FROM SOUTH OF WEST
AVENUE K TO WEST AVENUE J

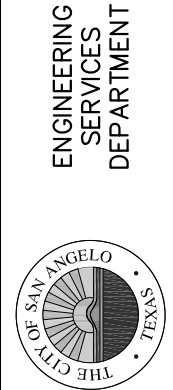


DRAWN BY:	AKS
CHECKED BY:	JTM
HORIZONTAL SCALE:	1"=100'
VERTICAL SCALE:	N/A
JOB NUMBER:	WU-01-15
DATE:	FEBRUARY, 2015

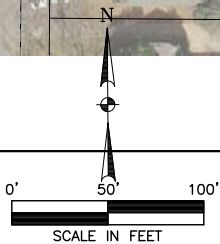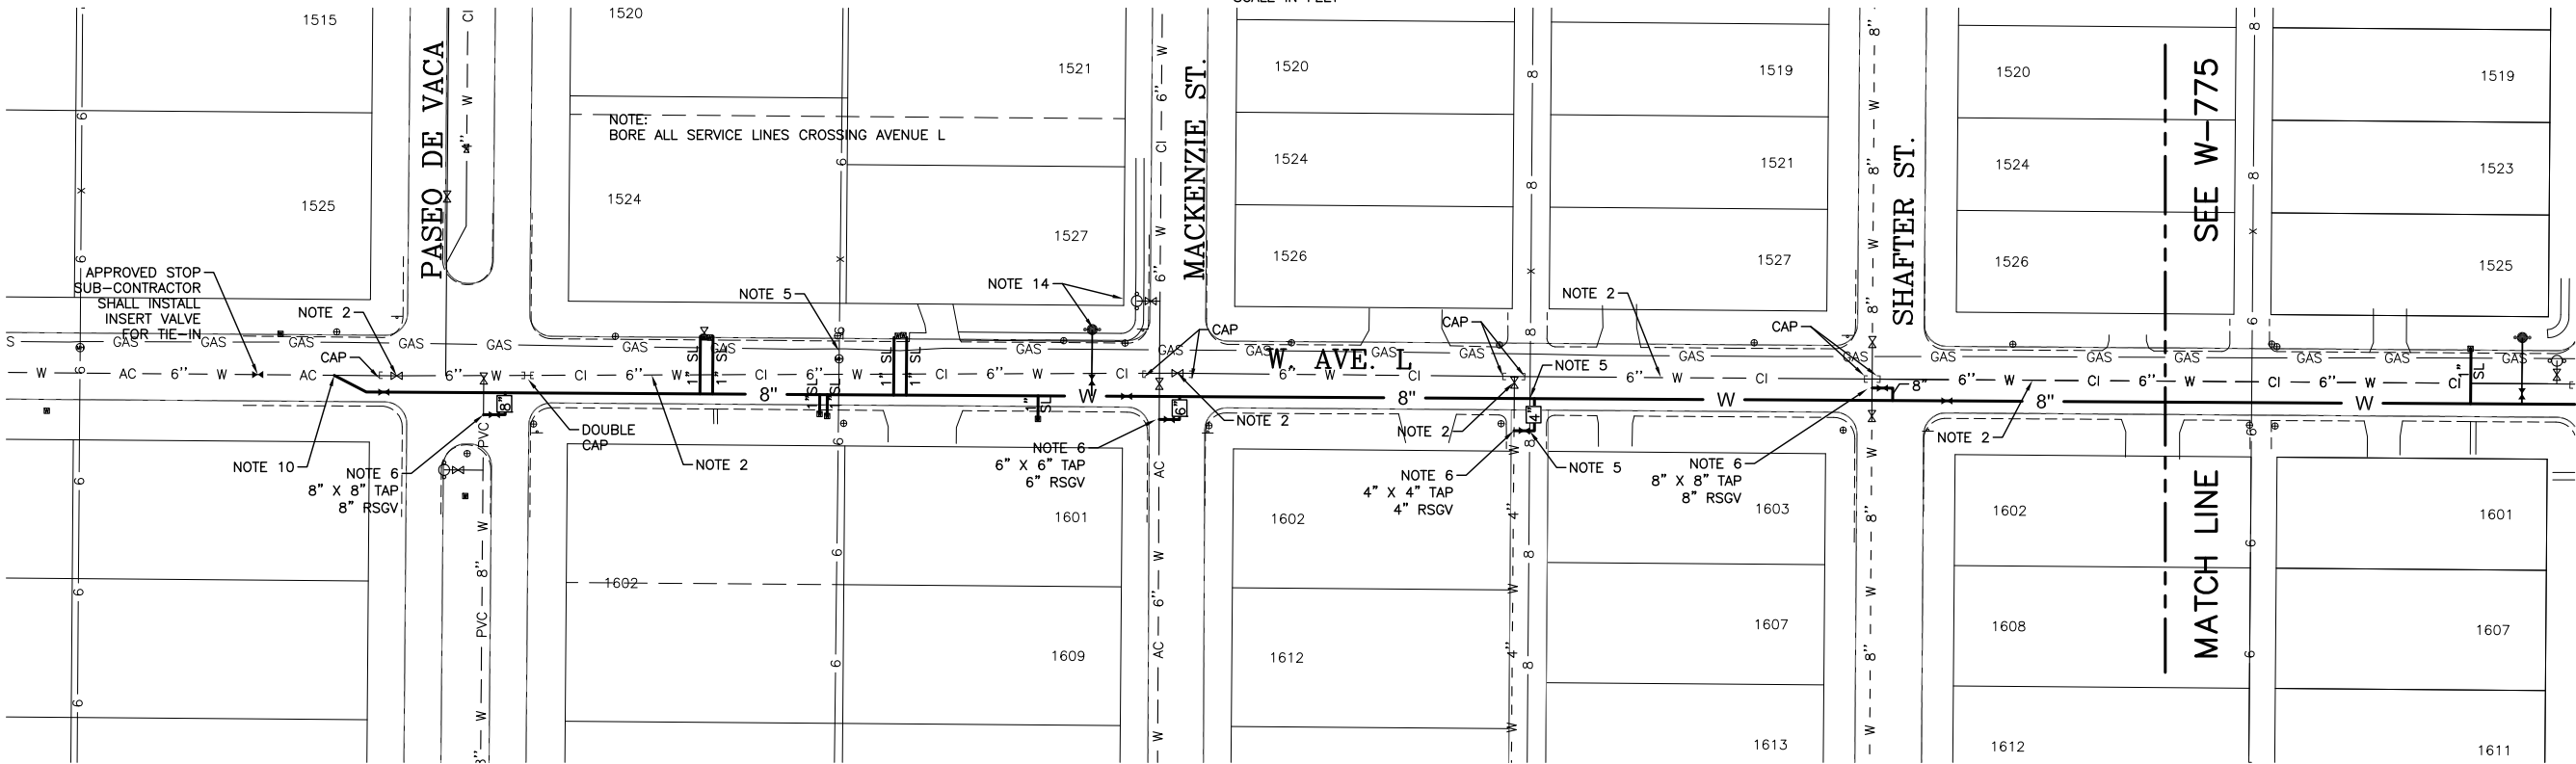

ENGINEERING
SERVICES
DEPARTMENT



2015 WATER LINE IMPROVEMENTS
AVENUE L FROM PASEO DE VACA
TO EAST OF SHAFTER STREET

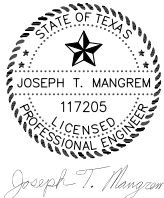

THE SEAL APPEARING ON THIS
DRAWING WAS AUTHORIZED BY
JOSEPH T. MANGREM, P.E. NO.
117205 ON 02/13/2015

W-774

DRAWN BY: AKS
CHECKED BY: JTM
HORIZONTAL SCALE: 1"=100'
VERTICAL SCALE: N/A
JOB NUMBER: WU-01-15
DATE: FEBRUARY, 2015