

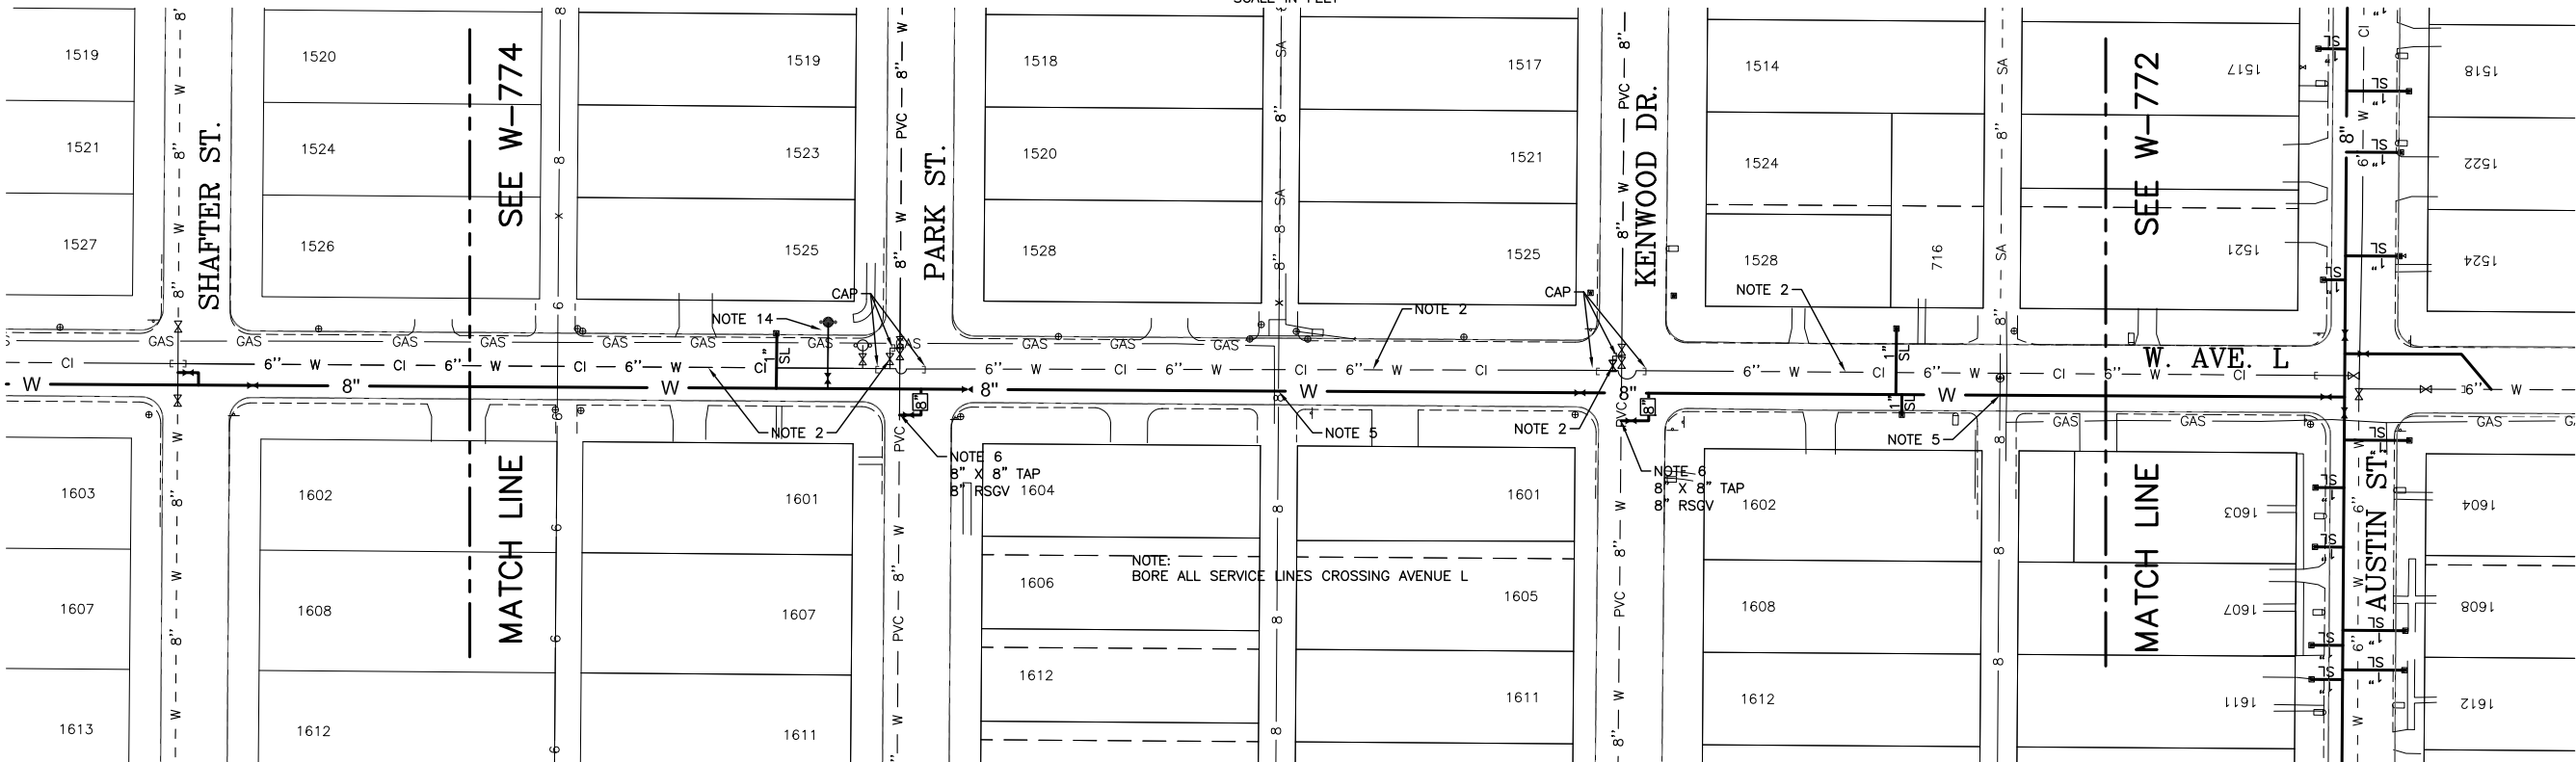


ENGINEERING
SERVICES
DEPARTMENT

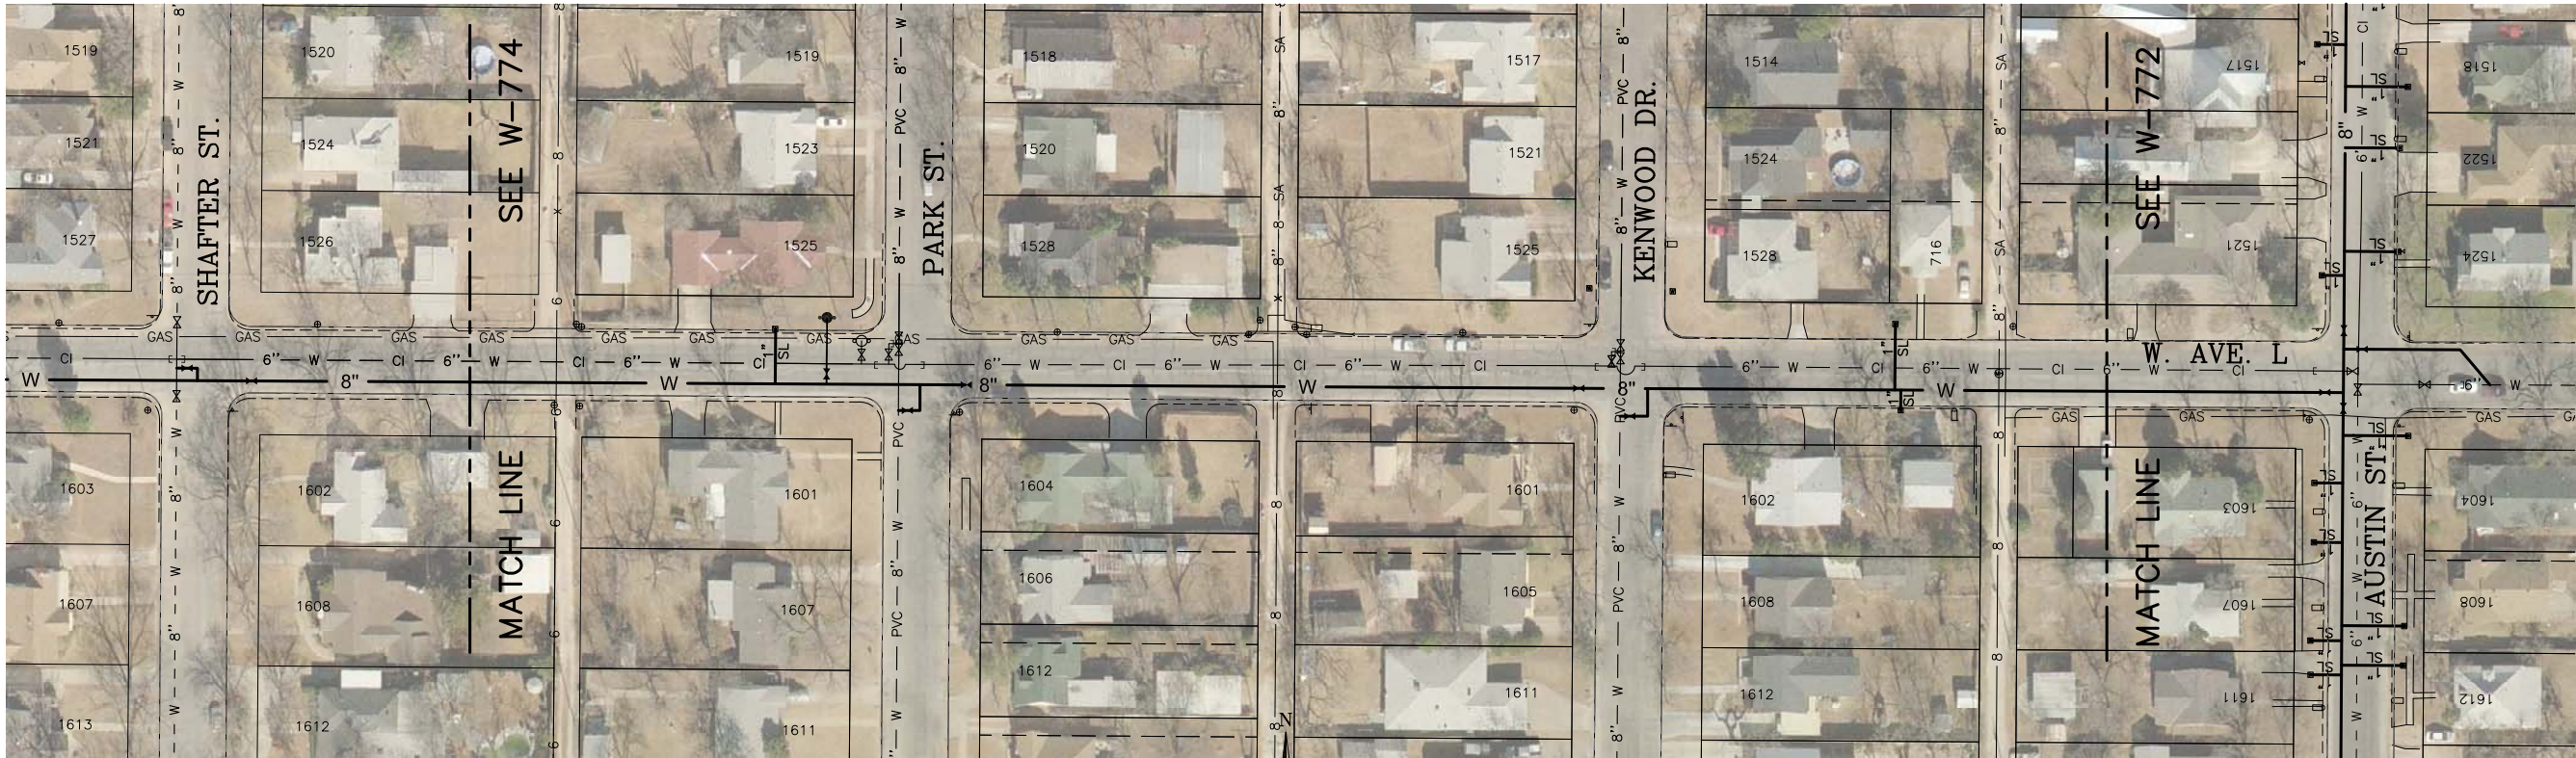

2015 WATER LINE IMPROVEMENTS




AVENUE L FROM SHAFTER STREET TO
AUSTIN STREET

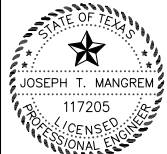

THE SEAL APPEARING ON THIS
DRAWING WAS AUTHORIZED BY
JOSEPH T. MANGREM, P.E. NO.
117205 ON 02/13/2015.

W-775

DRAWN BY: AKS
CHECKED BY: JTM
HORIZONTAL SCALE: 1"=100'
VERTICAL SCALE: N/A
JOB NUMBER: WU-01-15
DATE: FEBRUARY, 2015

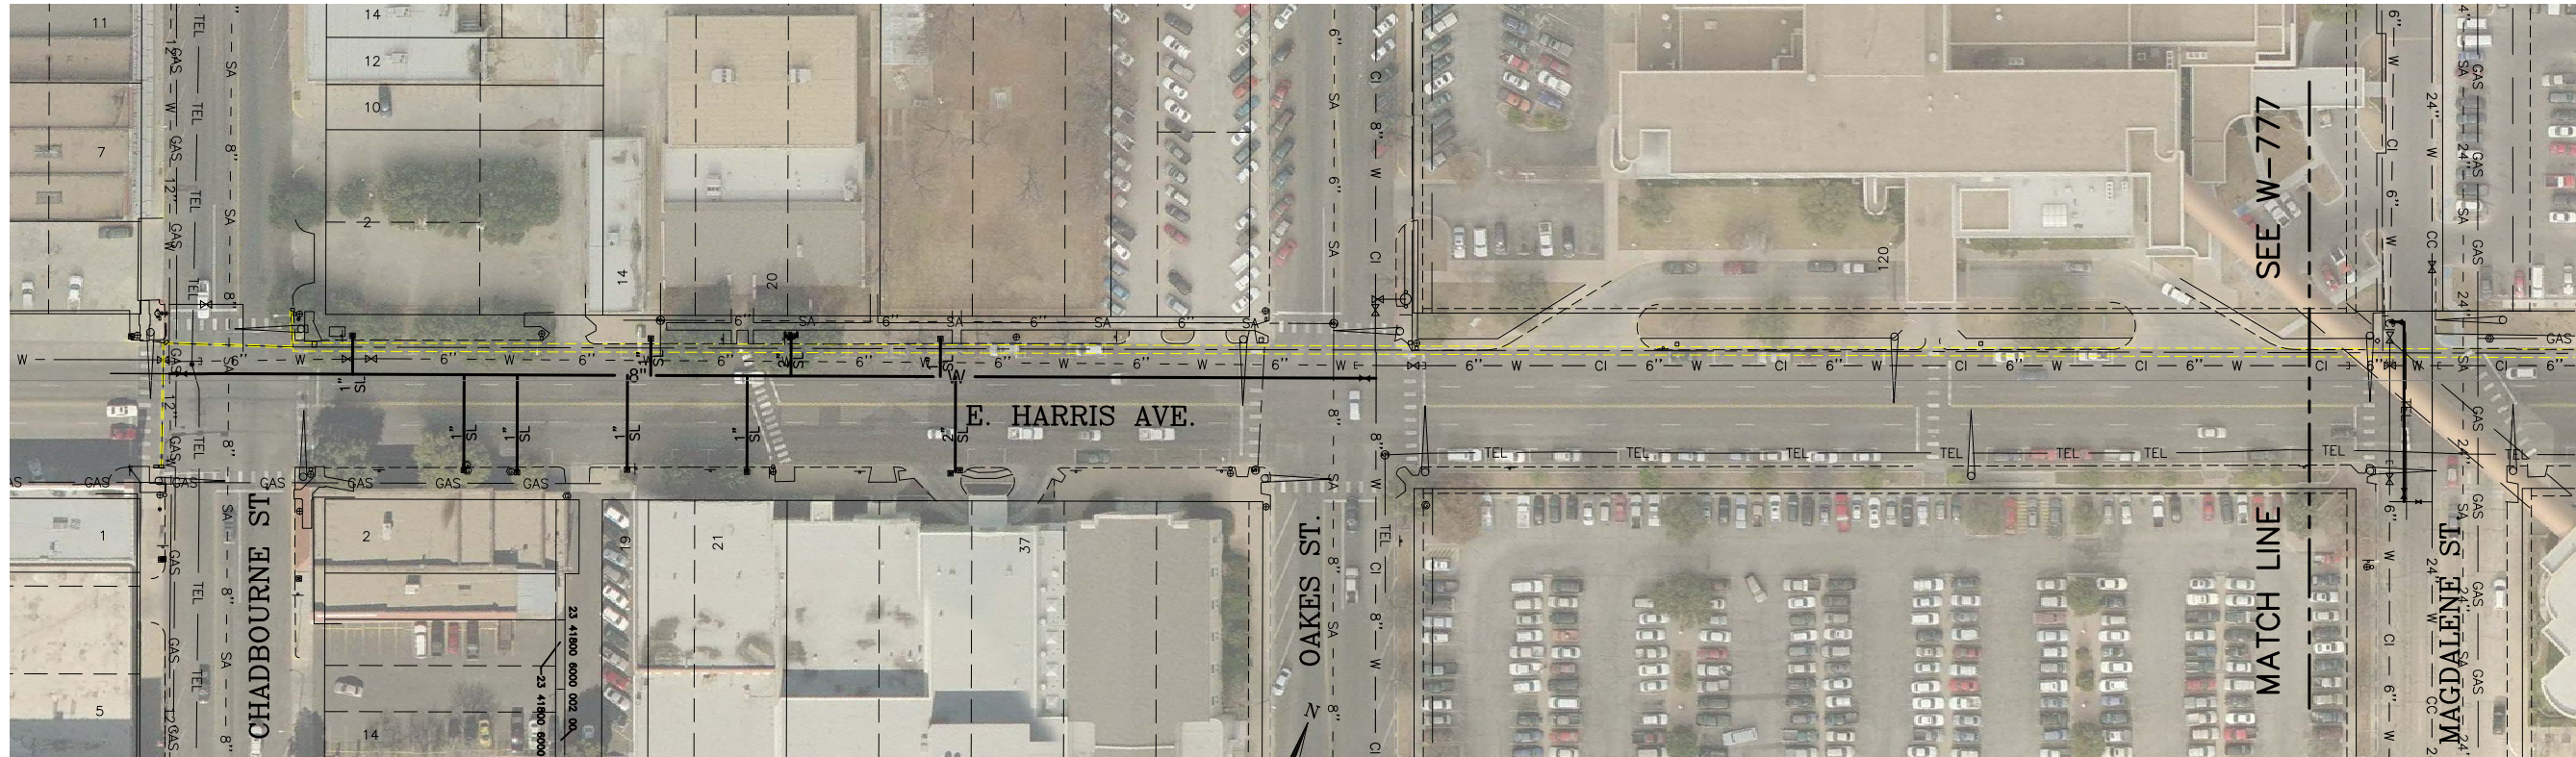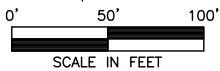
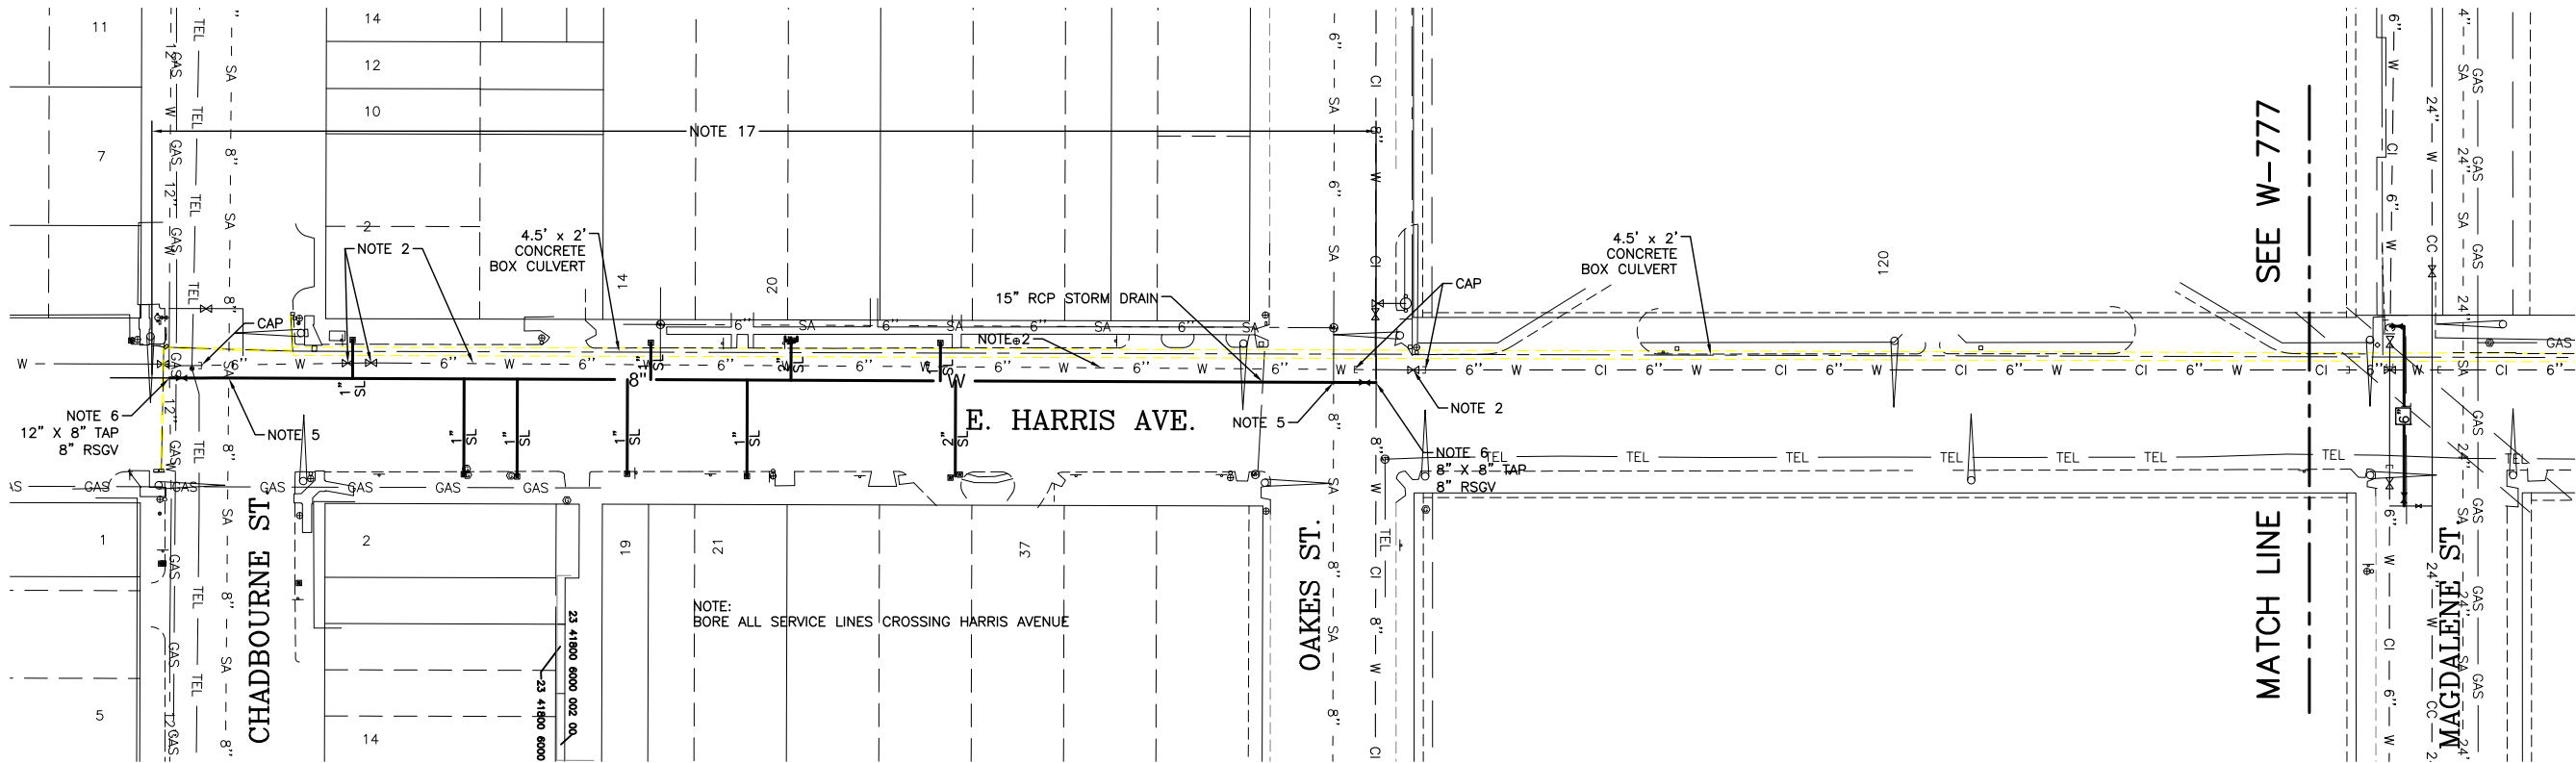


2015 WATER LINE IMPROVEMENTS
EAST HARRIS AVENUE FROM CHADBOURNE
STREET TO MAGDALENE STREET



ENGINEERING
SERVICES
DEPARTMENT

DRAWN BY: AKS
CHECKED BY: JTM
HORIZONTAL SCALE: 1"=100'
VERTICAL SCALE: N/A
JOB NUMBER: WU-01-15
DATE: FEBRUARY, 2015

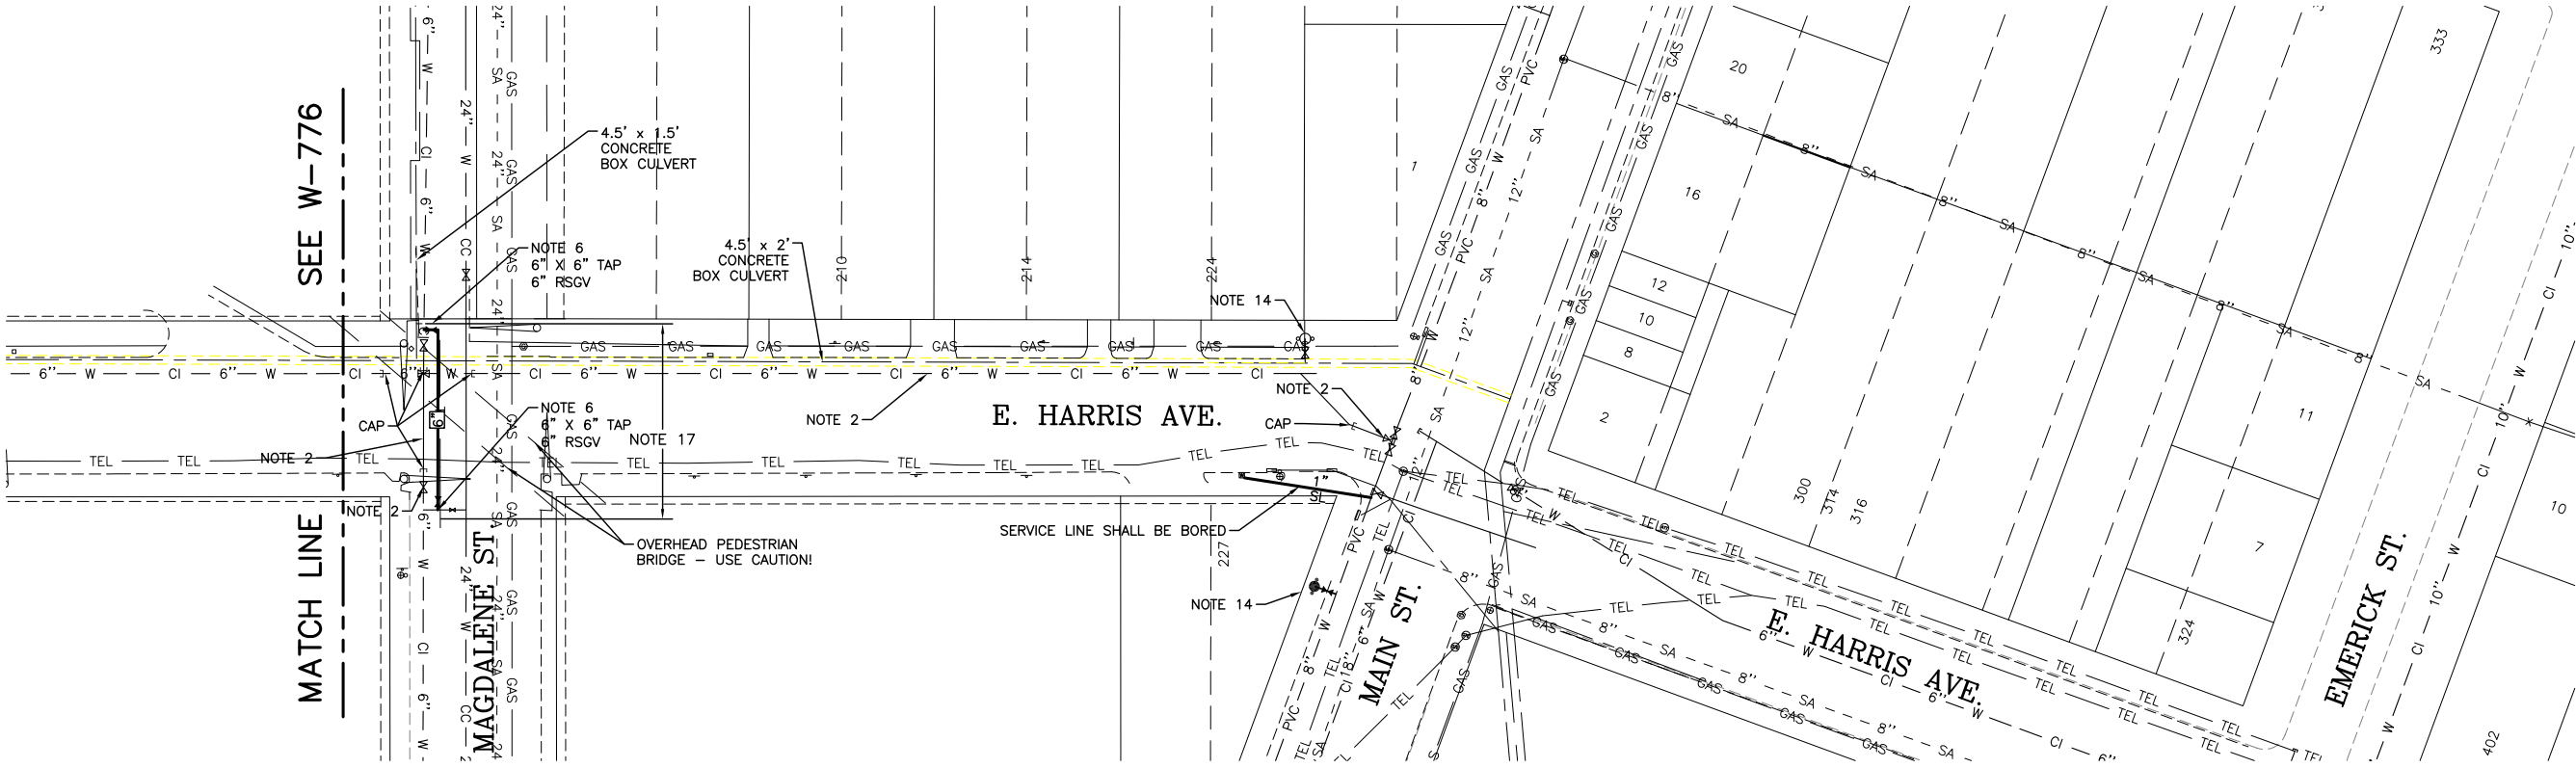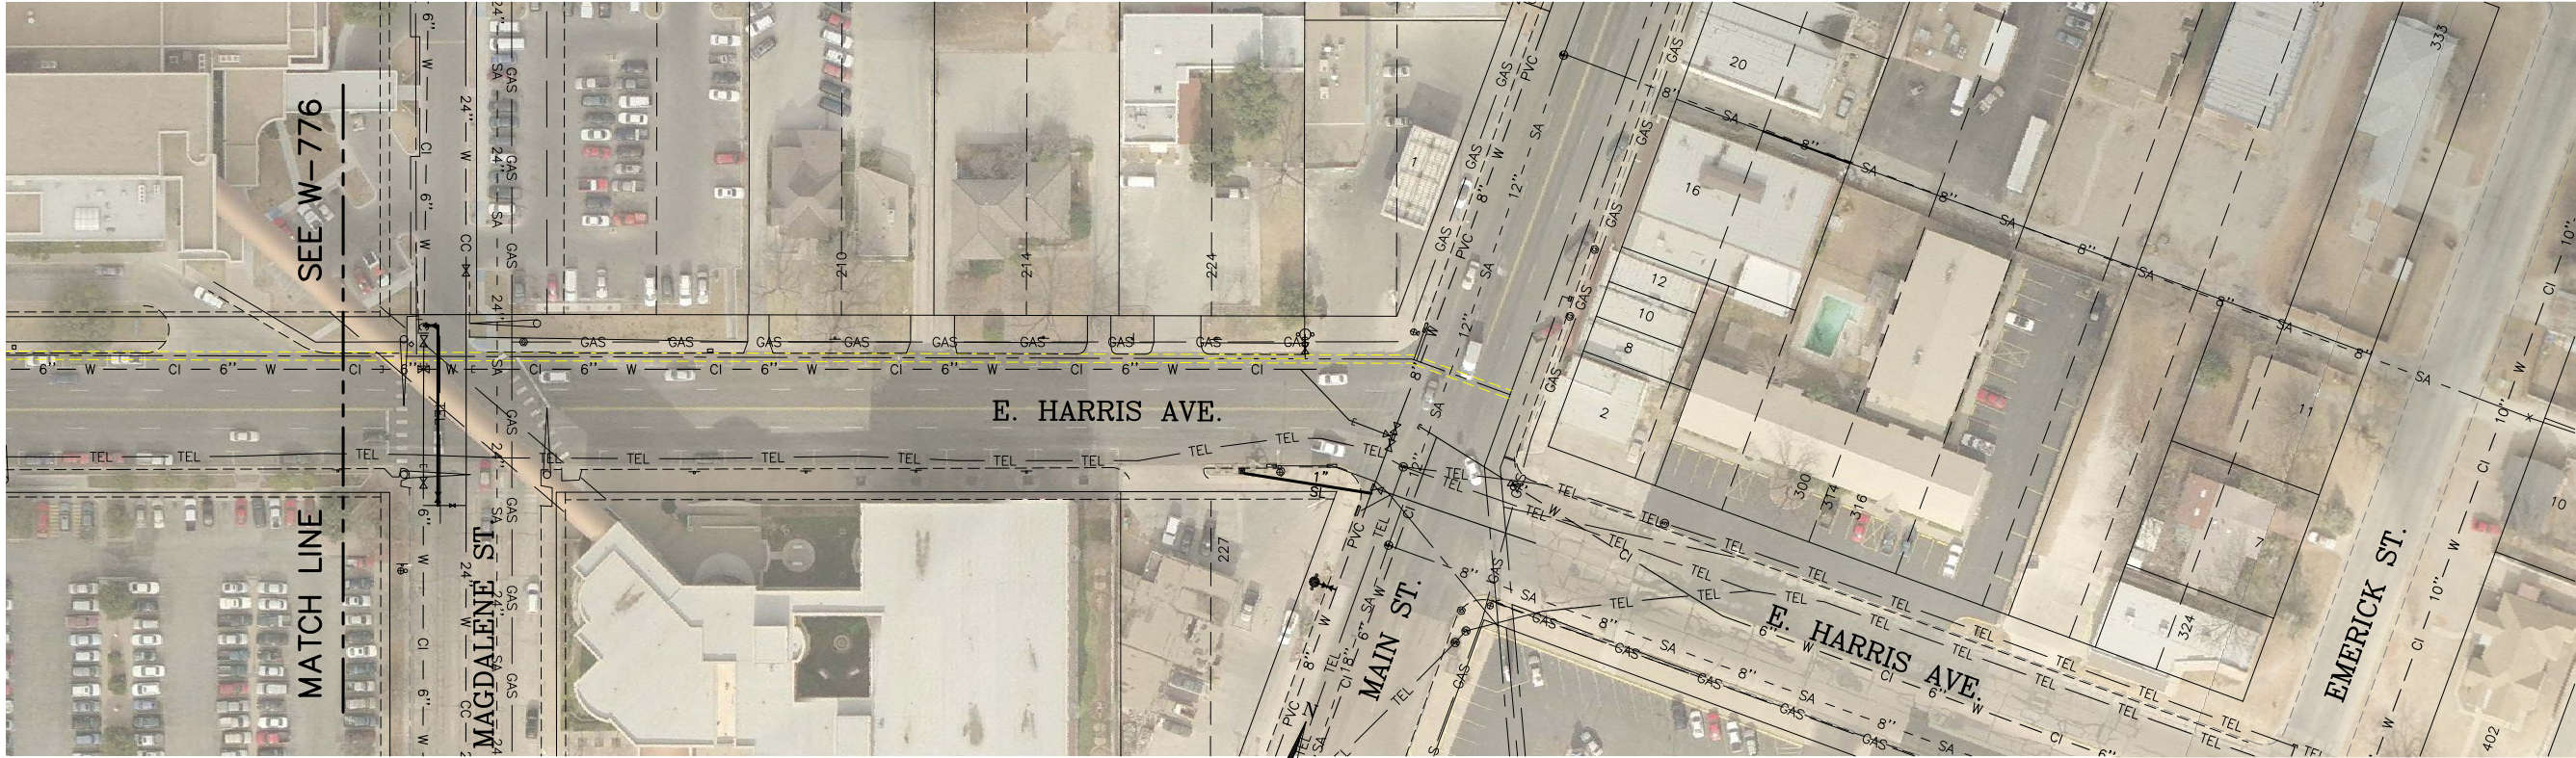


DRAWN BY:	AKS
CHECKED BY:	JTM
HORIZONTAL SCALE:	1"=100'
VERTICAL SCALE:	N/A
JOB NUMBER:	WU-01-15
DATE:	FEBRUARY, 2015

ENGINEERING
SERVICES
DEPARTMENT



2015 WATER LINE IMPROVEMENTS

EAST HARRIS AVENUE FROM MAGDALENE
STREET TO MAIN STREET

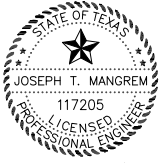
Joseph T. Mangrem
THE SEAL APPEARING ON THIS
DRAWING WAS AUTHORIZED BY
JOSEPH T. MANGREM, P.E. NO.
117205 ON 02/13/2015

W-777