

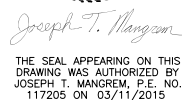
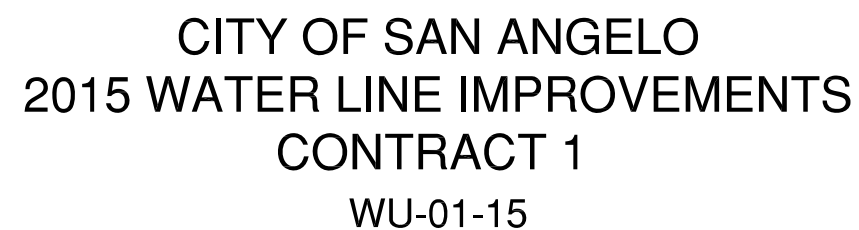
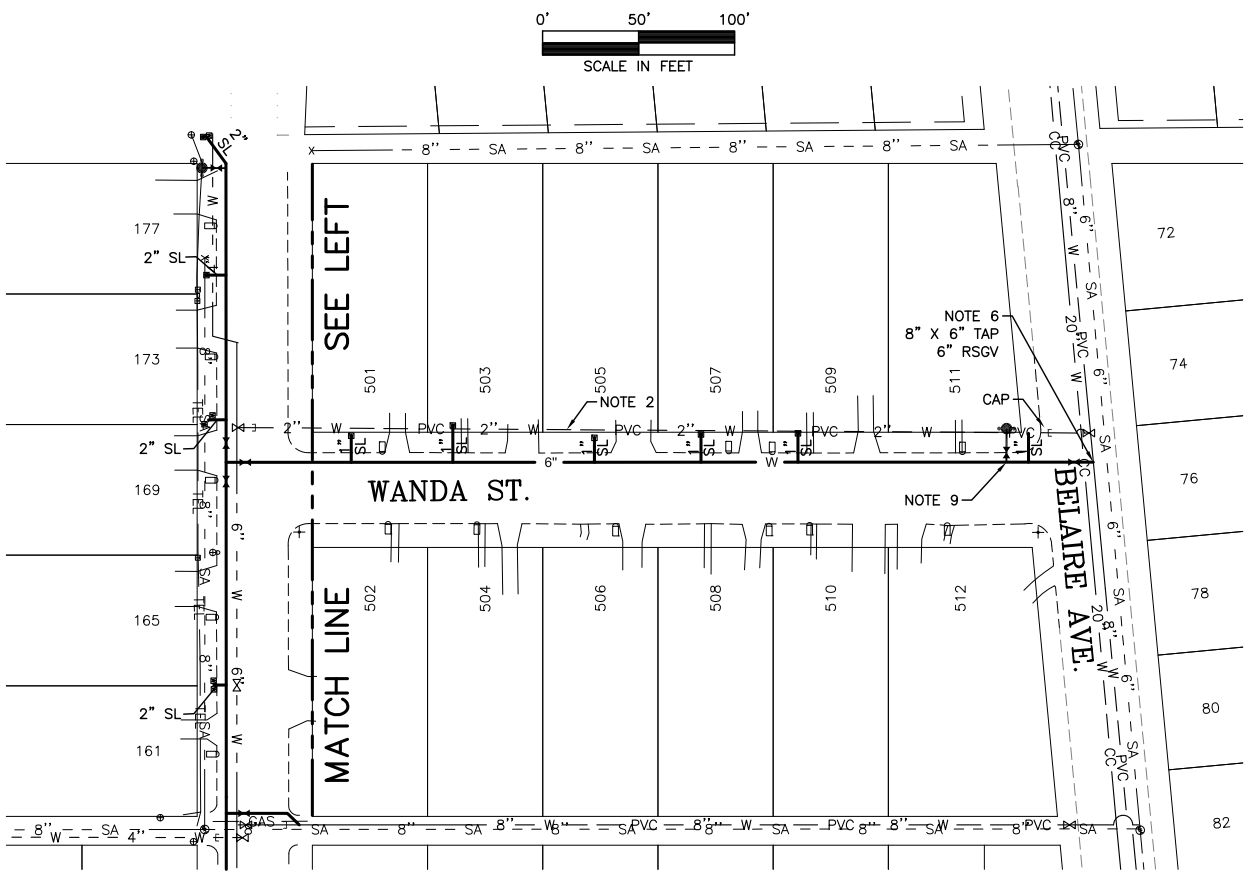
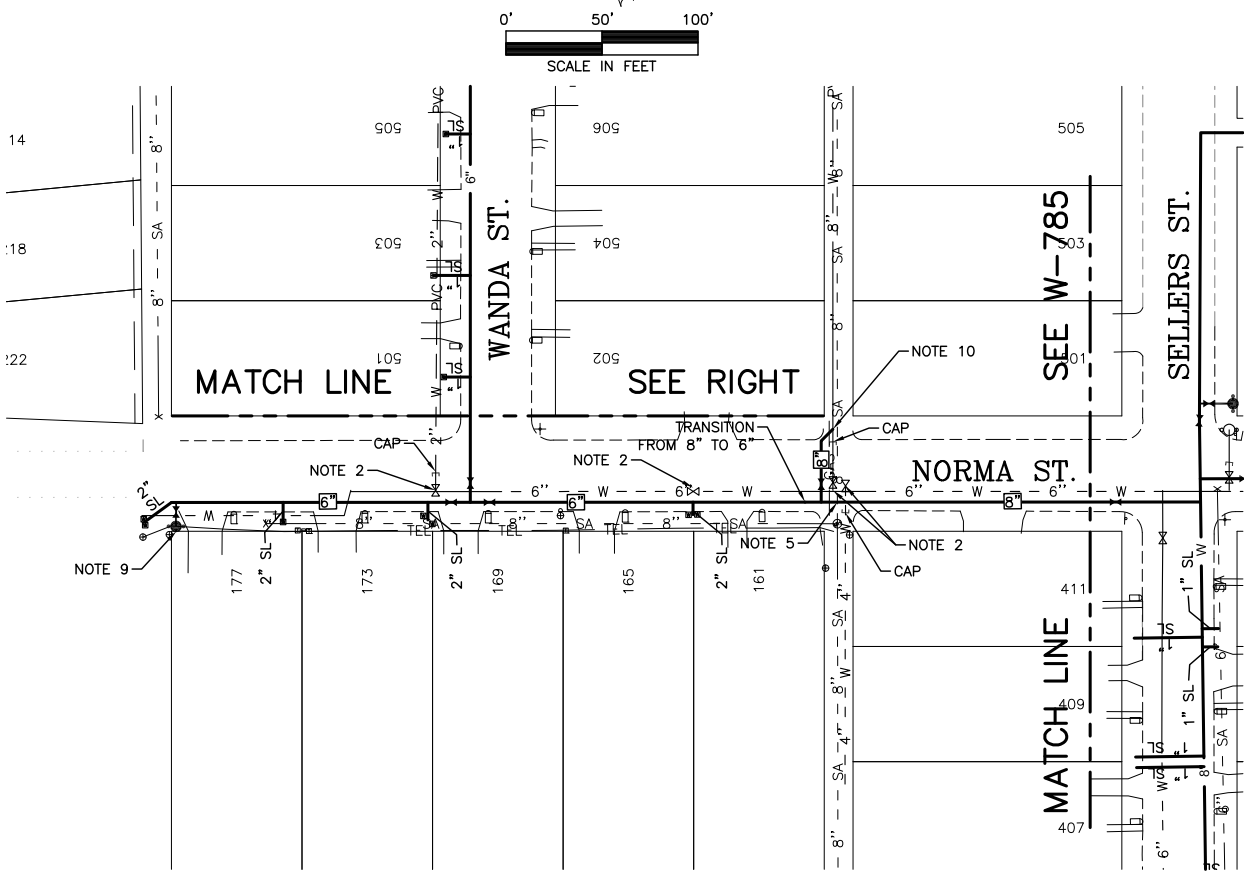


PREPARED BY
THE CITY OF SAN ANGELO
DEPARTMENT OF ENGINEERING SERVICES

ADDENDUM NO. 1

PROJECT LOCATIONS

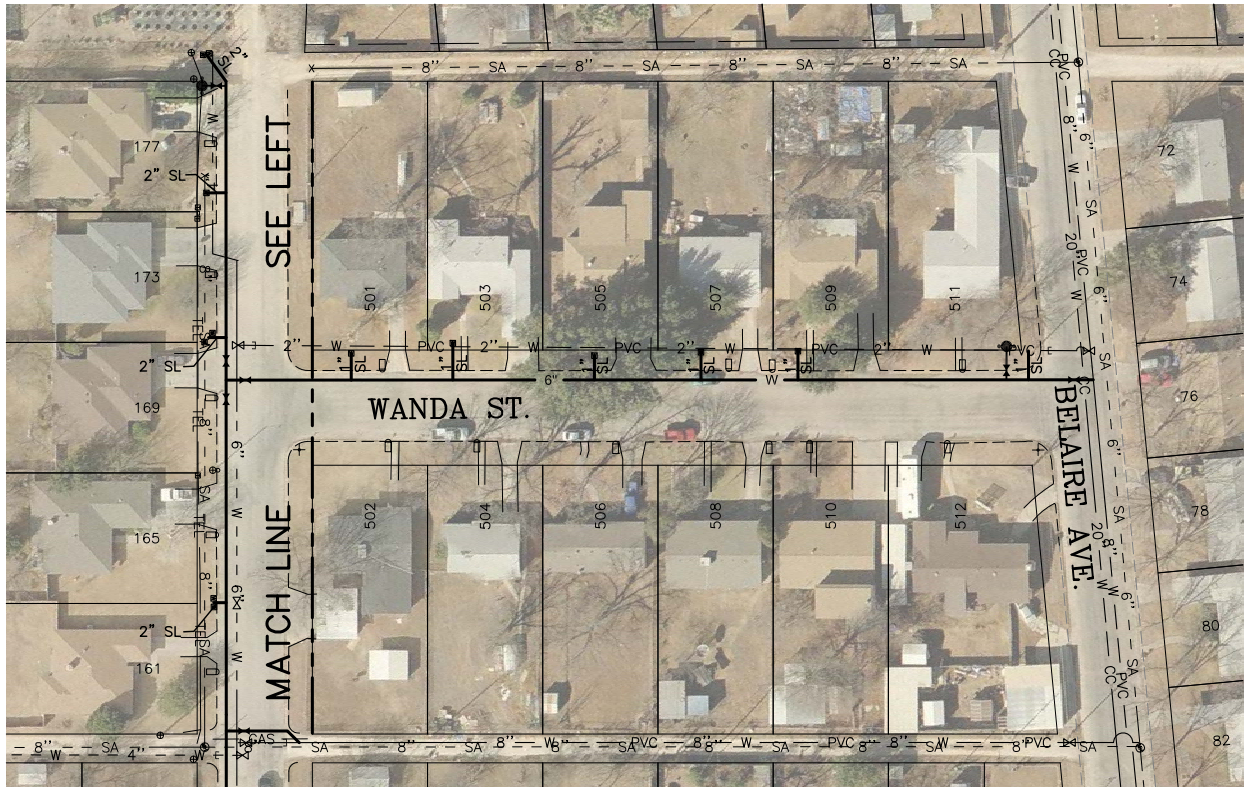

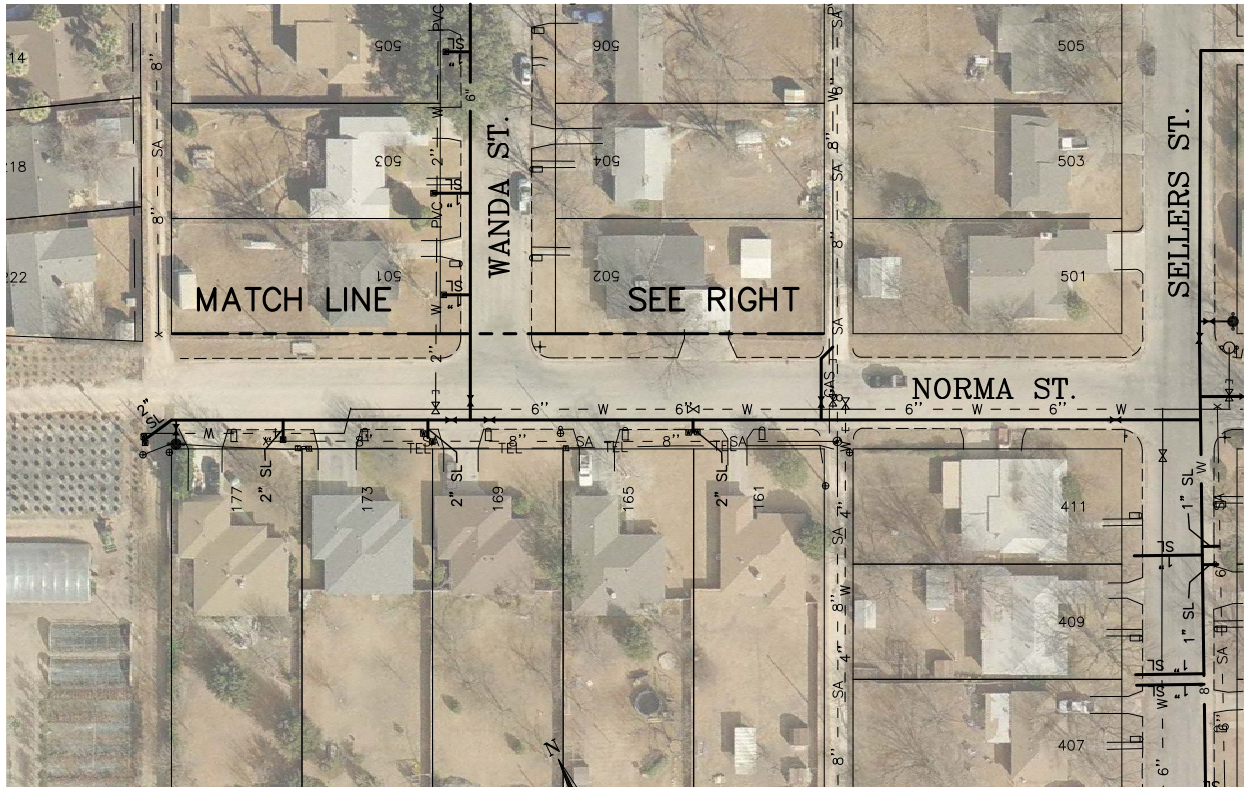


DRAWN BY:	AKS
CHECKED BY:	JTM
HORIZONTAL SCALE:	1"=100'
VERTICAL SCALE:	N/A
JOB NUMBER:	WU-01-15
DATE:	MARCH, 2015

ENGINEERING
SERVICES
DEPARTMENT







2015 WATER LINE IMPROVEMENTS

NORMA STREET FROM WEST OF WANDA STREET TO
SELLERS STREET; WANDA STREET FROM NORMA STREET
TO BELAIRE AVENUE

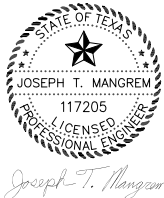

THE SEAL APPEARING ON THIS
DRAWING WAS AUTHORIZED BY
JOSEPH T. MANGREM, P.E. NO.
117205 ON 03/11/2015

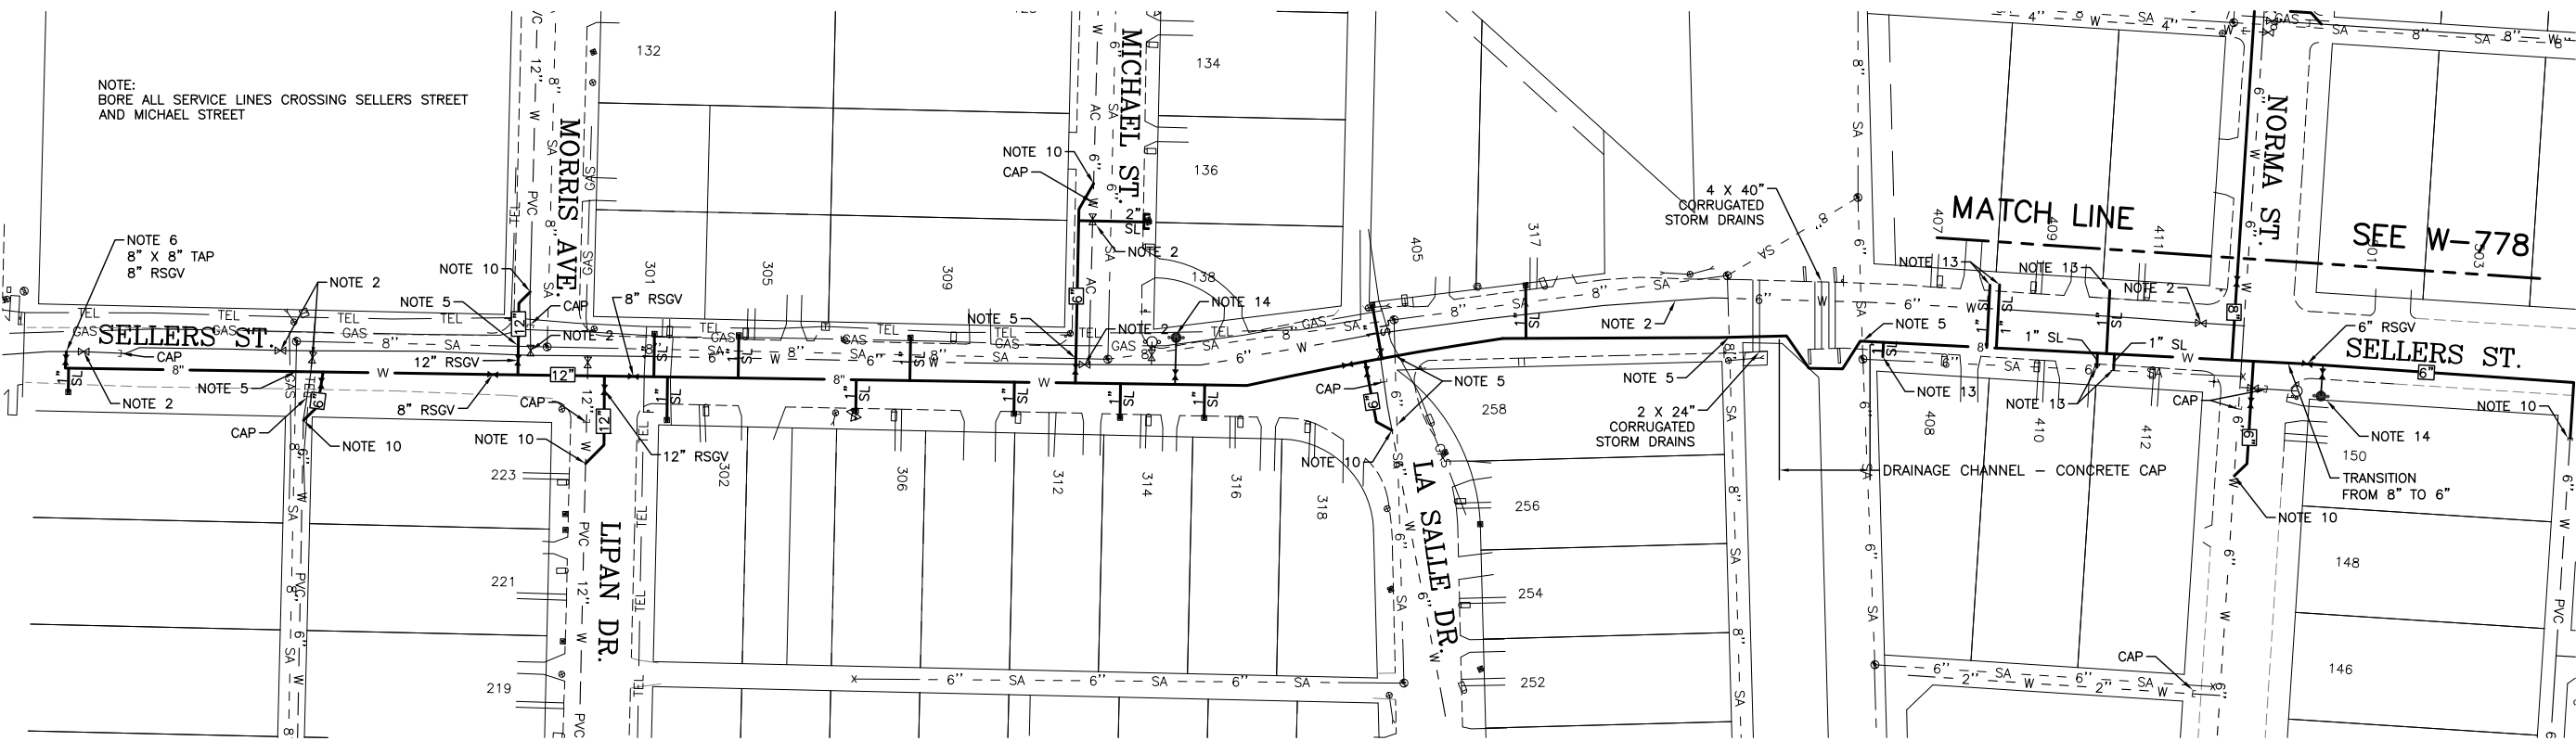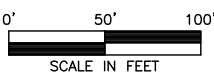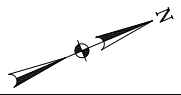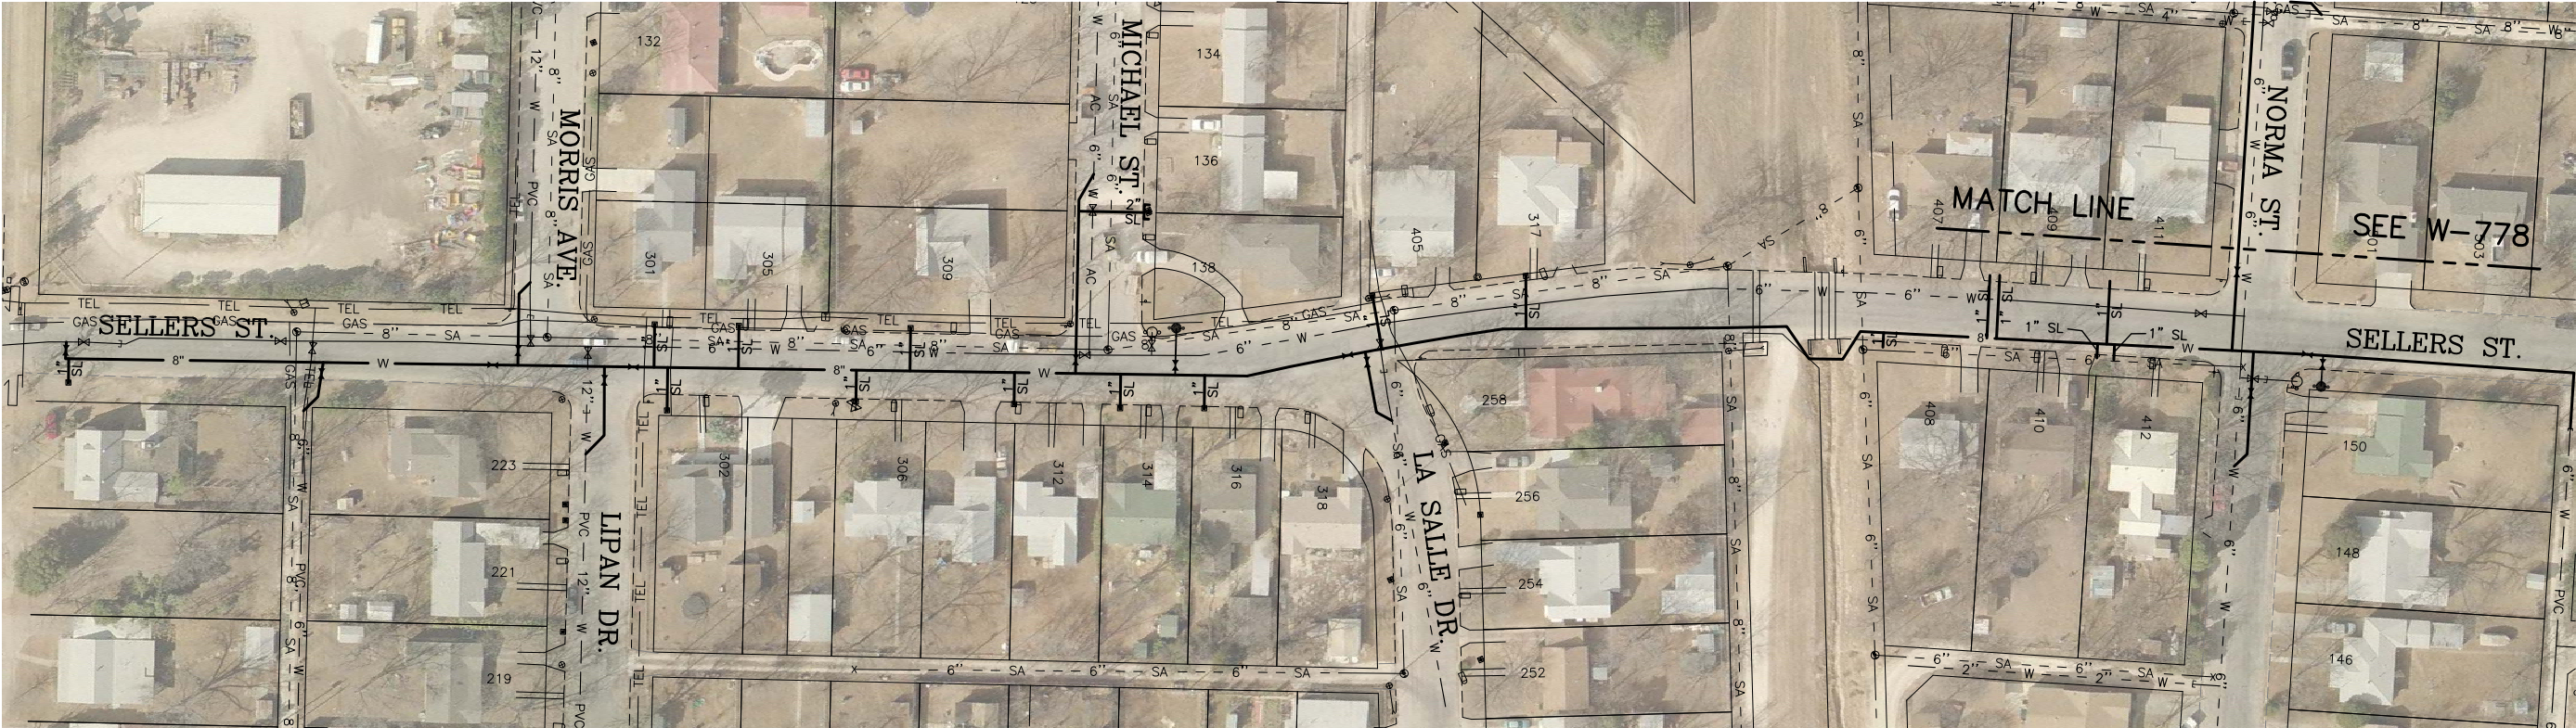


DRAWN BY:	AKS
CHECKED BY:	JTM
HORIZONTAL SCALE:	1"=100'
VERTICAL SCALE:	N/A
JOB NUMBER:	WU-01-15
DATE:	MARCH, 2015

ENGINEERING
SERVICES
DEPARTMENT



2015 WATER LINE IMPROVEMENTS

SELLERS STREET FROM PAINT ROCK ROAD
TO ALLEY NORTH OF NORMA STREET

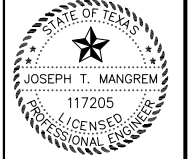

THE SEAL APPEARING ON THIS
DRAWING WAS AUTHORIZED BY
JOSEPH T. MANGREM, P.E. NO.
117205 ON 03/11/2015.