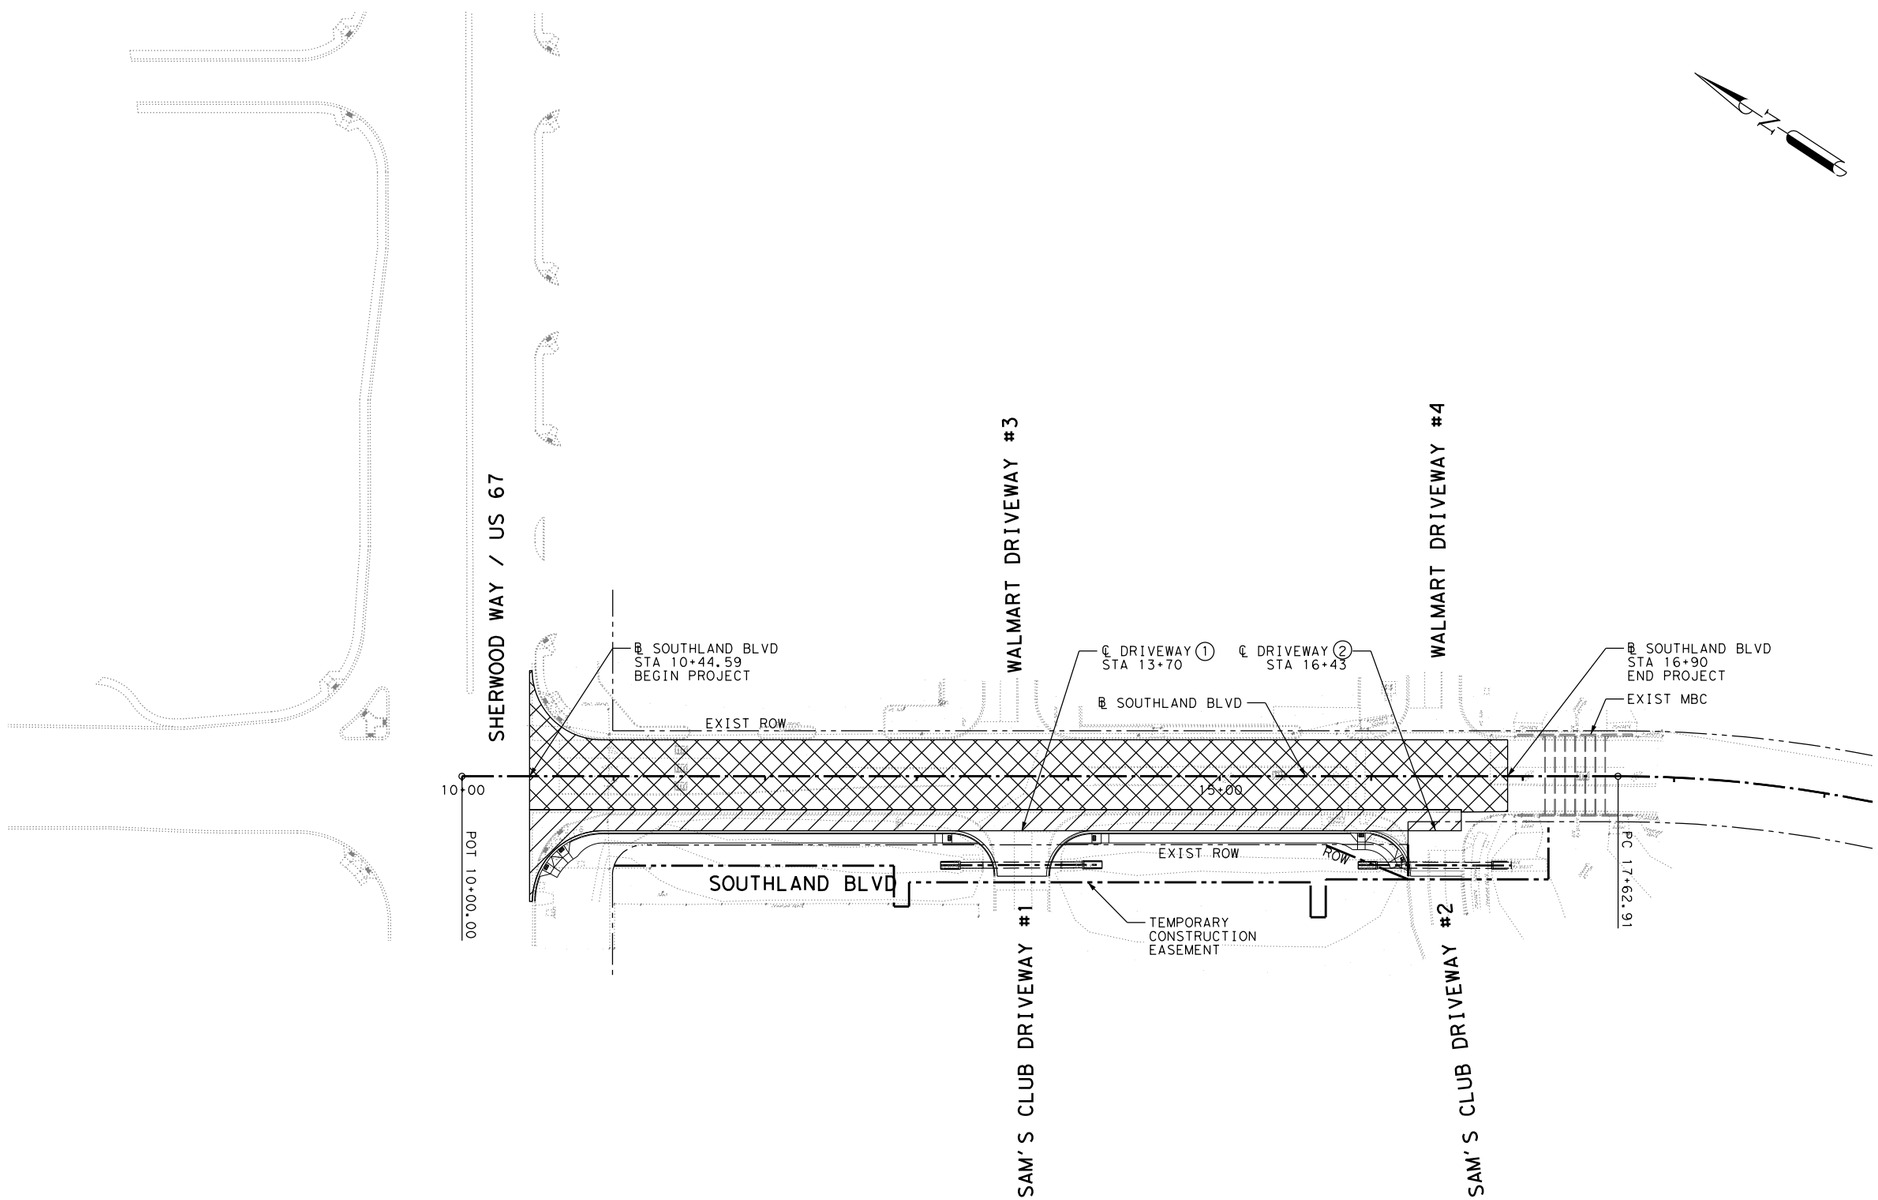

LEGEND

- PERM PAV CONST THIS PHASE
- MILL/INLAY THIS PHASE
- OVERLAY THIS PHASE
- CHANNELIZING DEVICE
- TEMP PAVEMENT MARKING
- TEMP CONSTRUCTION EASEMENT

09/23/2016

STATE OF TEXAS
MICHAEL C. COYLE
95634
LICENSED
PROFESSIONAL ENGINEER

0' 25' 50' 100'
SCALE: 1"=100'

REV. NO.	DATE	DESCRIPTION	BY

LJA Engineering, Inc.
FRN-F-1386

THE CITY OF SAN ANGELO TEXAS

SOUTHLAND BOULEVARD
TRAFFIC CONTROL PLAN
PHASE 2

SHEET 1 OF 1

SHEET NO. 9

6:26:56 PM 9/23/2016
T:\2357\1601\CADD\SHEETS\03-TCP\SB-TC02-01.dgn