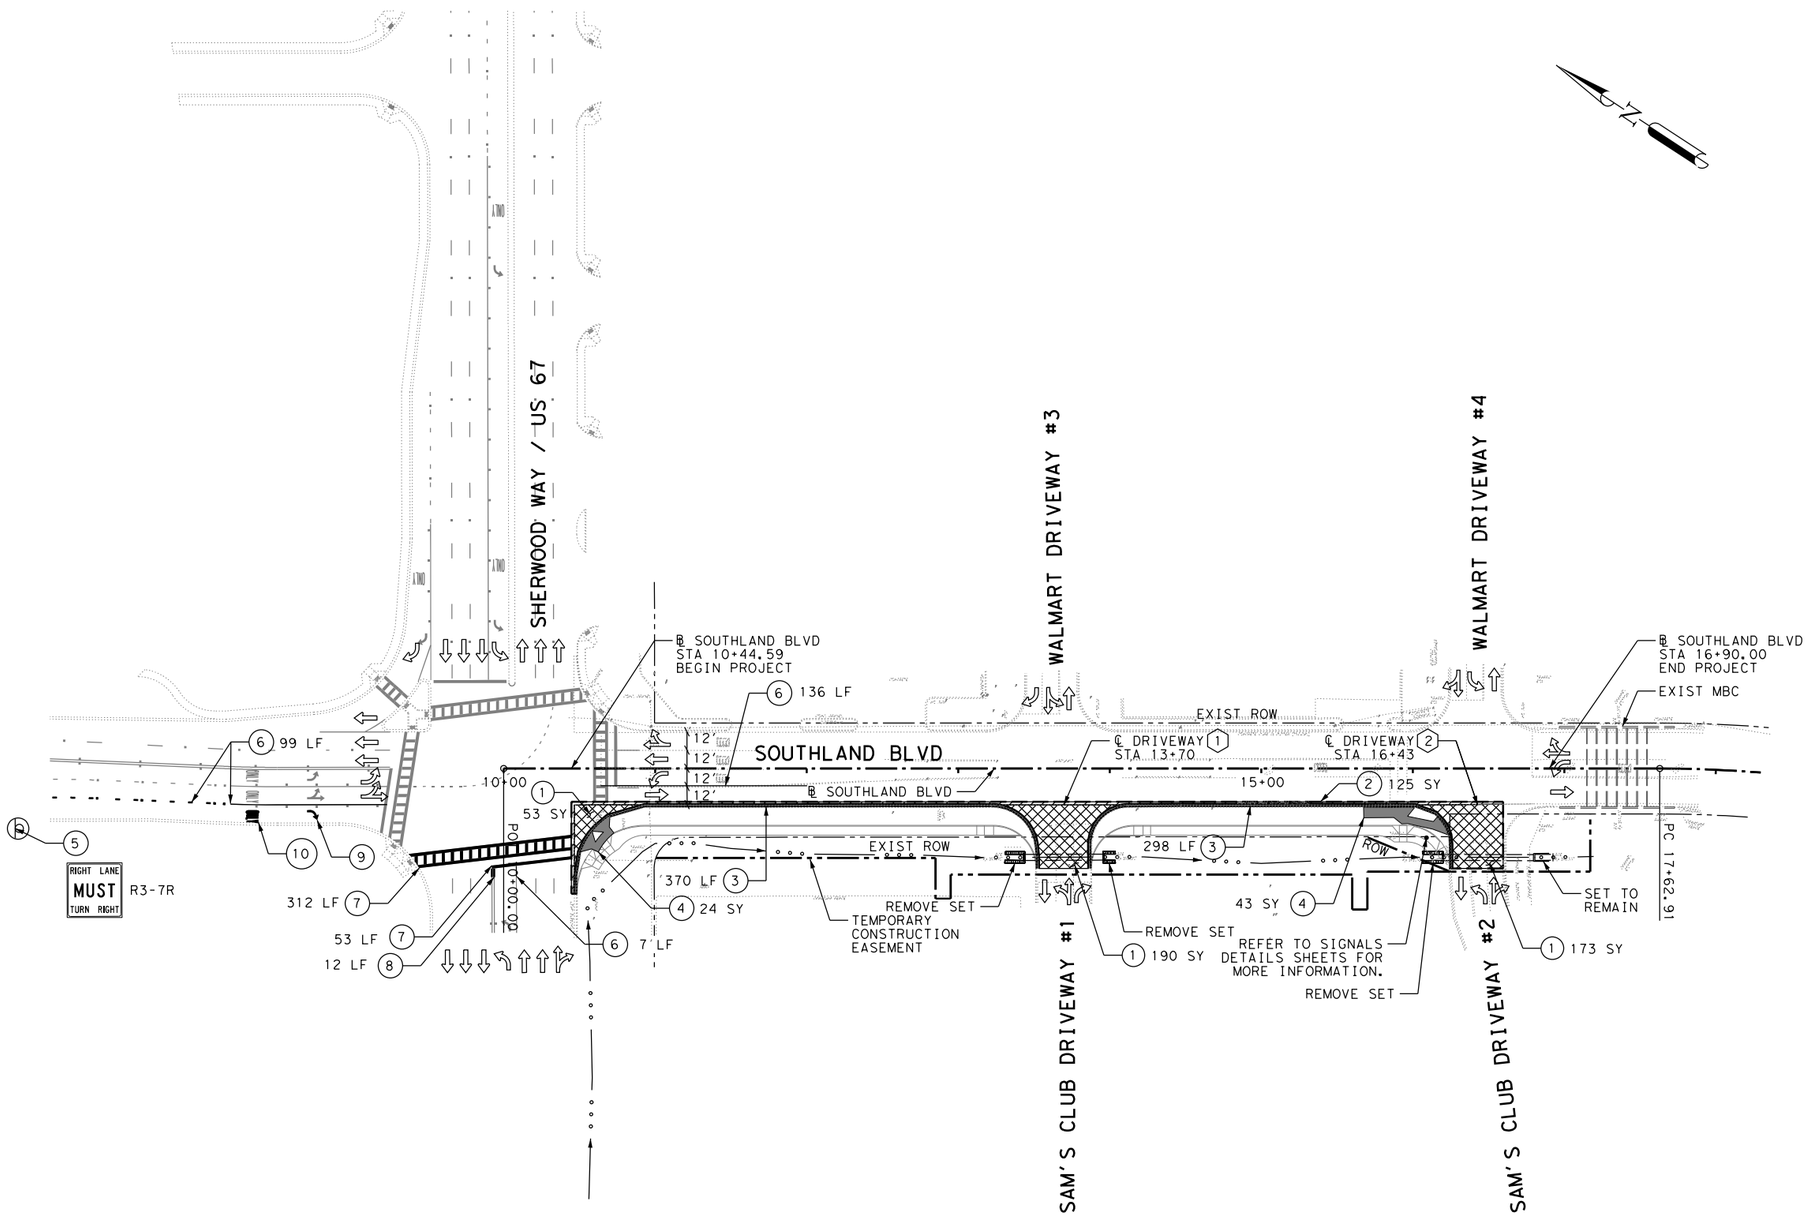

LEGEND

1	REMOVE CONCRETE PAVEMENT & BASE
2	REMOVE ASPHALT PAVEMENT & BASE
3	REMOVE CURB AND GUTTER
4	REMOVE CONC SDWK OR RAMP
5	REMOVE EXISTING SIGN
6	REMOVE PAV MRK (W)8"(SLD)
7	REMOVE PAV MRK (W)24"(SLD)
8	REMOVE PAV MRK (Y)4"(SLD)
9	REMOVE PAV MRK (W)(ARROW)
10	REMOVE PAV MRK (W)(WORD)

NOTES:

1. ALL EXISTING FOUNDATIONS WILL BE REMOVED AT DEPTH OF 2' BELOW EXISTING GRADE UNLESS OTHERWISE NOTED.
2. SEE PLAN AND PROFILE SHEETS FOR LIMITS OF SAWCUT.

09/23/2016

STATE OF TEXAS
MICHAEL C. COYLE
95634
LICENSED
PROFESSIONAL ENGINEER

0' 25' 50' 100'
SCALE: 1"=100'

REV. NO.	DATE	DESCRIPTION	BY

LJA Engineering, Inc.
FRN - F-1386

THE CITY OF SAN ANGELO TEXAS

SOUTHLAND BOULEVARD

ROADWAY REMOVAL LAYOUT

SHEET 1 OF 1

SHEET NO. 30

6:27:03 PM 9/23/2016
T:\2357\1601\CADD\SHEETS\04-Roadway\SB-RRM01.dgn