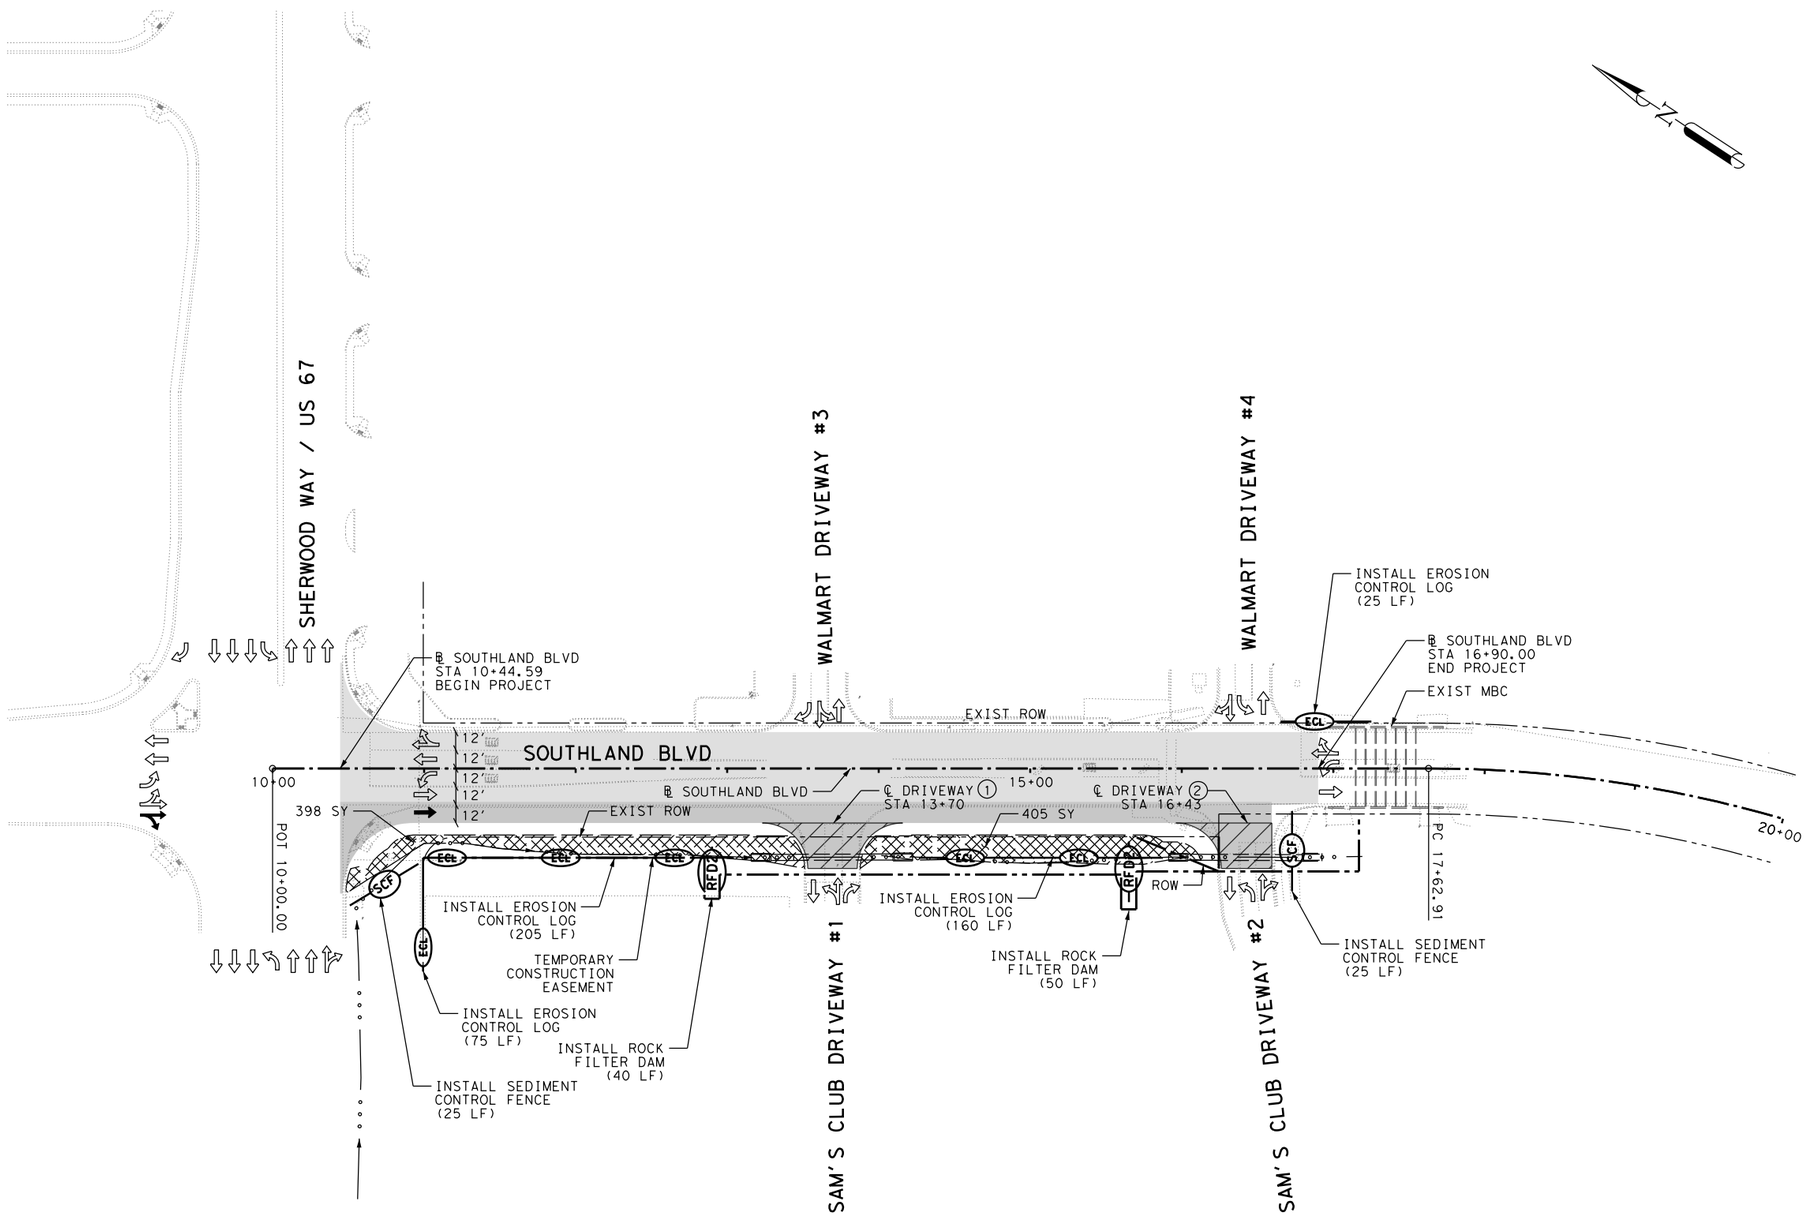

LEGEND

- RIPRAP
- TOPSOIL AND SEEDING
- ECL — EROSION CONTROL LOG (TEMP)
- SCF — SEDIMENT CONTROL FENCE (TEMP)
- RFD2 — ROCK FILTER DAM TYPE 2
- FLOW DIRECTION TO INLETS
- FLOW DIRECTION IN DITCHES AND FLUMES

09/23/2016

STATE OF TEXAS
MICHAEL C. COYLE
95634
LICENSED
PROFESSIONAL ENGINEER

0' 25' 50' 100'
SCALE: 1"=100'

REV. NO.	DATE	DESCRIPTION	BY

LJA Engineering, Inc.
FRN - F-1386

THE CITY OF SAN ANGELO TEXAS

SOUTHLAND BOULEVARD
STORM WATER,
POLLUTION PREVENTION PLAN

SHEET 1 OF 1

SHEET NO. 64

6:12:00 PM 9/23/2016
T:\2357\1601\CADD\SHEETS\10-Env\SB-ESW01.dgn