LEGEND

- [A] REFL PAV MRK TY I (W)4"(BRK)(100MIL)
- [B] REFL PAV MRK TY I (W)8"(DOT)(100MIL)
- [C] REFL PAV MRK TY I (W)8"(SLD)(100MIL)
- [D] REFL PAV MRK TY I (W)24"(SLD)(100MIL)
- [E] REFL PAV MRK TY I (W)(ARROW)(100MIL)
- [F] REFL PAV MRK TY I (W)(WORD)(100MIL)
- [G] REFL PAV MRK TY I (Y)4"(SLD)(100MIL)
- [H] REFL PAV MRK TY I-C
- [J] REFL PAV MRKR TY II-A-A
- EXISTING SIGN TO REMAIN
- [ ] EXISTING SIGN TO RELOCATE
- PROPOSED SMALL SIGN

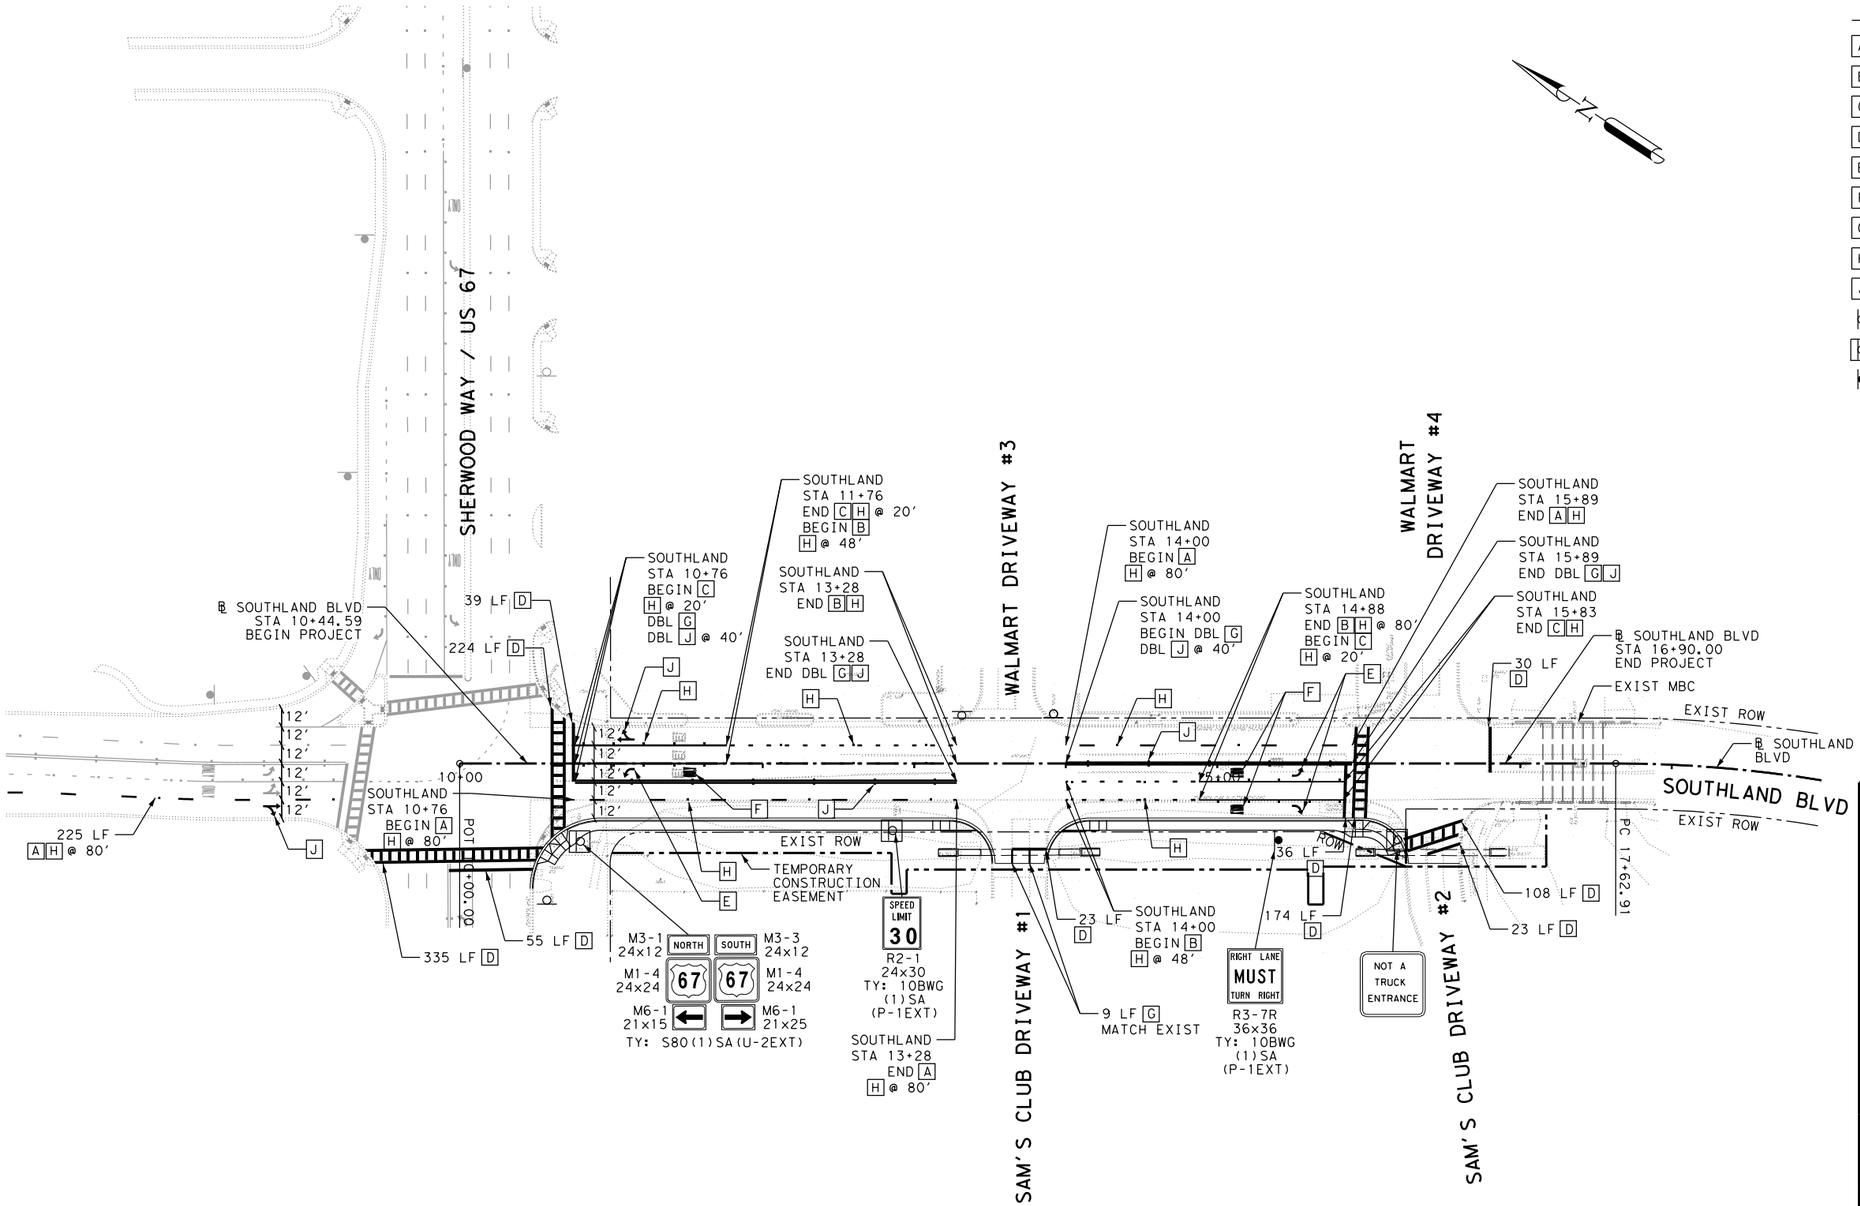

NOTES:

1. FOR ITEM "B" REFER TO TXDOT STANDARD PM(3)-12.
2. REFER TO PVMT MARK DETAIL SHEETS
3. EXISTING SIGNS SHALL REMAIN IN PLACE UNLESS NOTED OTHERWISE ON REMOVAL OR SIGNING AND MARKING SHEET.

09/23/2016

STATE OF TEXAS
MICHAEL C. COYLE
95634
LICENSED PROFESSIONAL ENGINEER

0' 25' 50' 100'
SCALE: 1"=100'

REV. NO.	DATE	DESCRIPTION	BY

LJA Engineering, Inc.
FRN-F-1386

THE CITY OF SAN ANGELO TEXAS

SOUTHLAND BOULEVARD
SIGNING AND PAVEMENT MARKING LAYOUT

SHEET 1 OF 1

SHEET NO. 54

6:11:57 PM 9/23/2016
T:\2357\1601\CADD\SHEETS\05-Markings\SB-ML01.dgn