LEGEND

- PERM PAV CONST THIS PHASE
- MILL/INLAY THIS PHASE
- OVERLAY THIS PHASE
- CHANNELIZING DEVICE
- TEMP PAVEMENT MARKING
- TEMP CONSTRUCTION EASEMENT

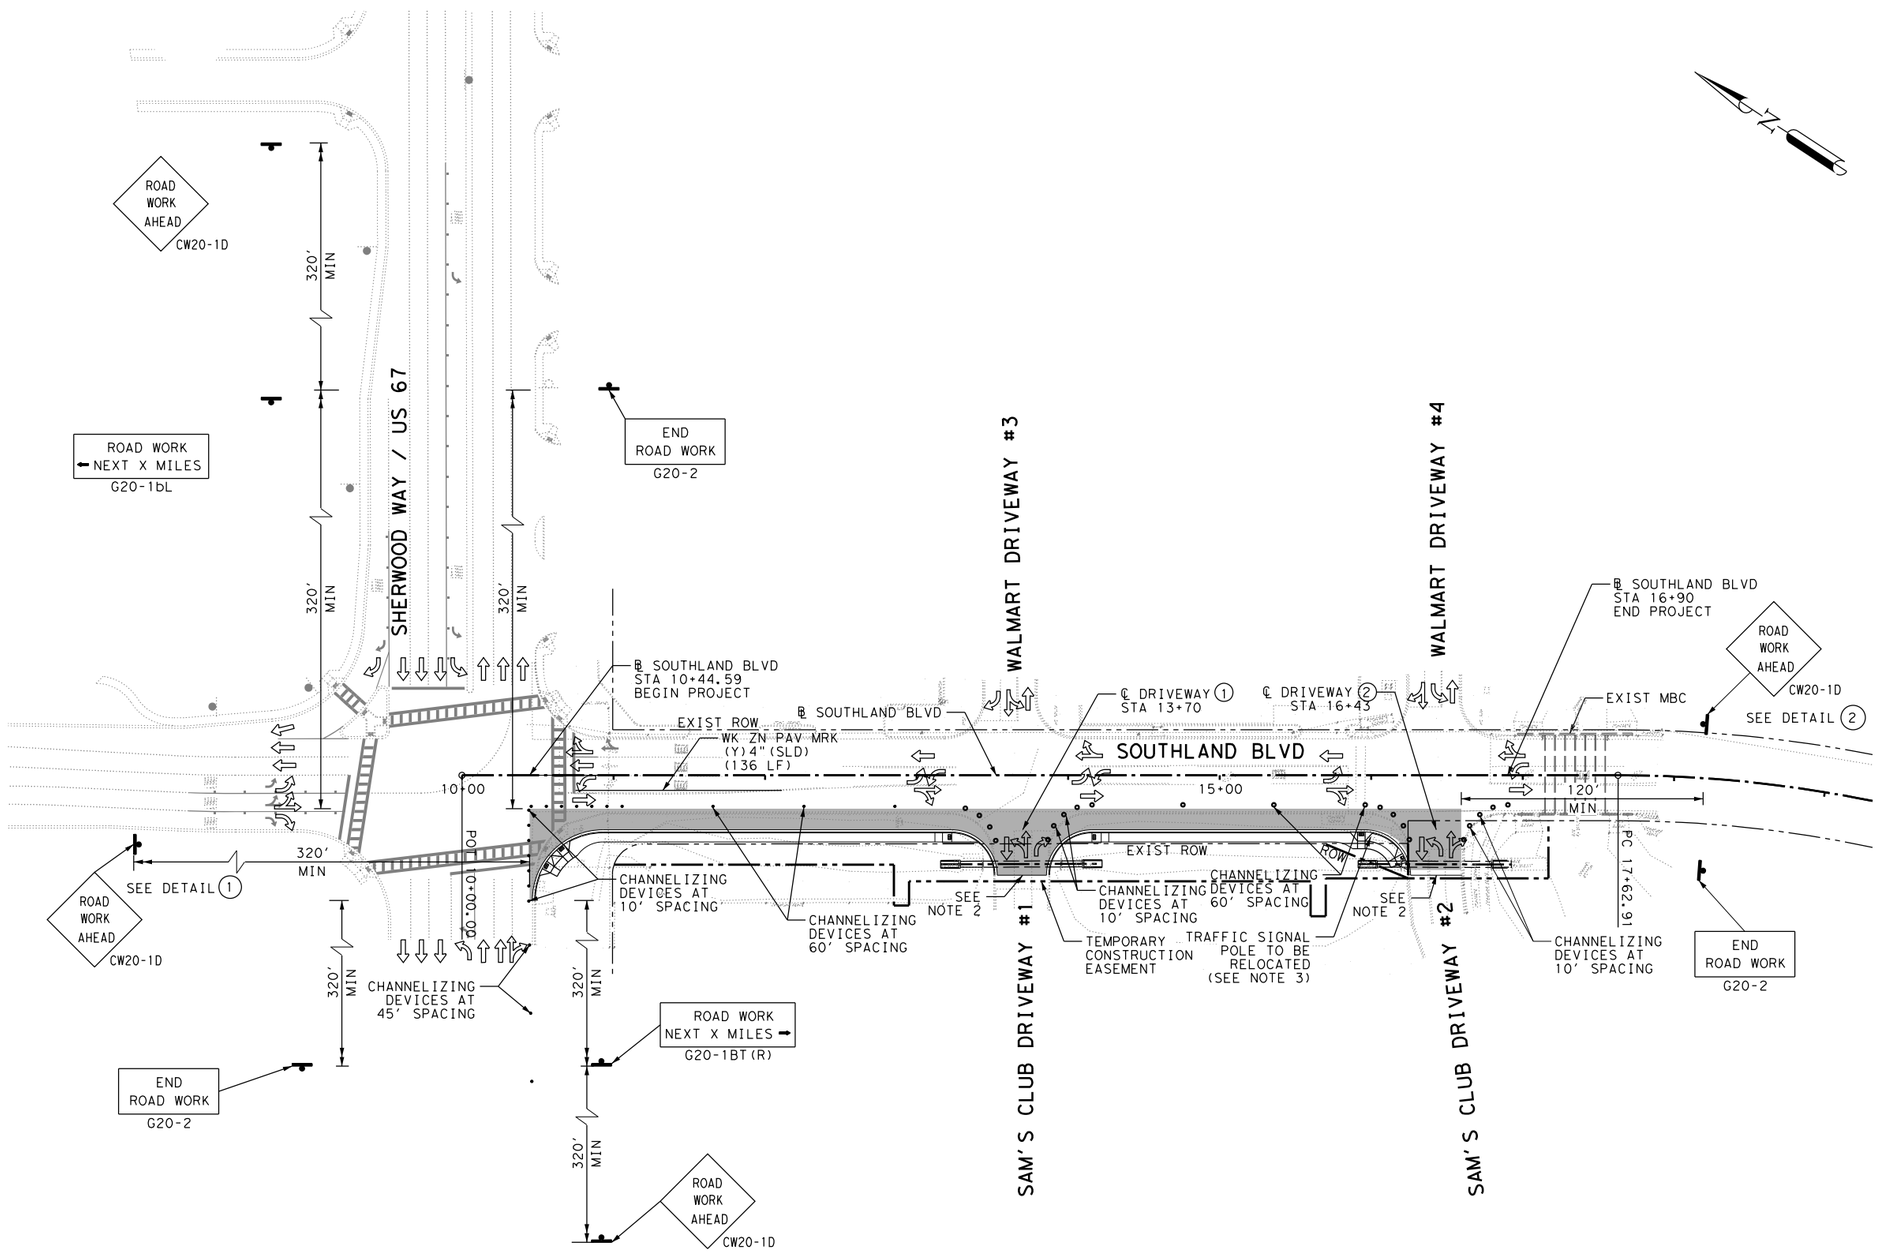

NOTES:

1. REFER TO BC AND TCP STANDARDS FOR MORE INFORMATION.
2. AT LEAST ONE DRIVEWAY TO SAM'S CLUB SHALL REMAIN OPEN AT ALL TIMES.
3. REFER TO SIGNALS DETAILS SHEETS FOR MORE INFORMATION.

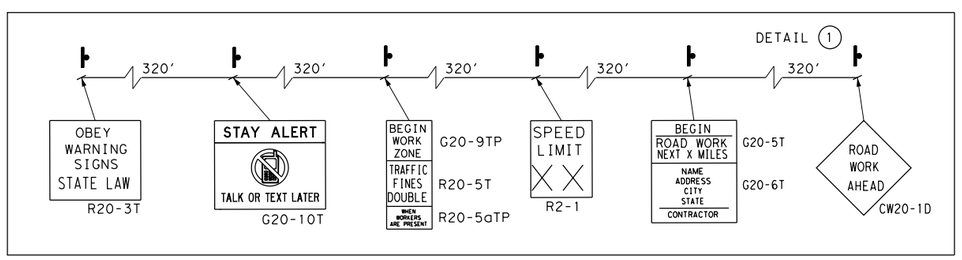

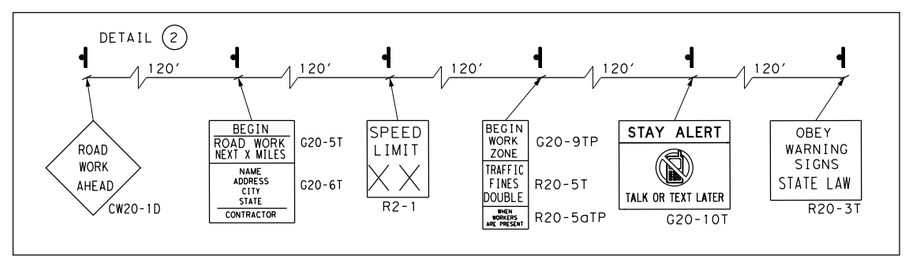

09/23/2016

STATE OF TEXAS
MICHAEL C. COYLE
95634
LICENSED PROFESSIONAL ENGINEER

0' 25' 50' 100'
SCALE: 1"=100'

REV. NO.	DATE	DESCRIPTION	BY

LJA Engineering, Inc.
FRN - F-1386

THE CITY OF SAN ANGELO TEXAS

SOUTHLAND BOULEVARD
TRAFFIC CONTROL PLAN
PHASE 1

SHEET 1 OF 1

SHEET NO. 8

6:26:52 PM 9/23/2016
T:\2357\160\CADD\SHEETS\03-TCP\SB-TC01-01.dgn