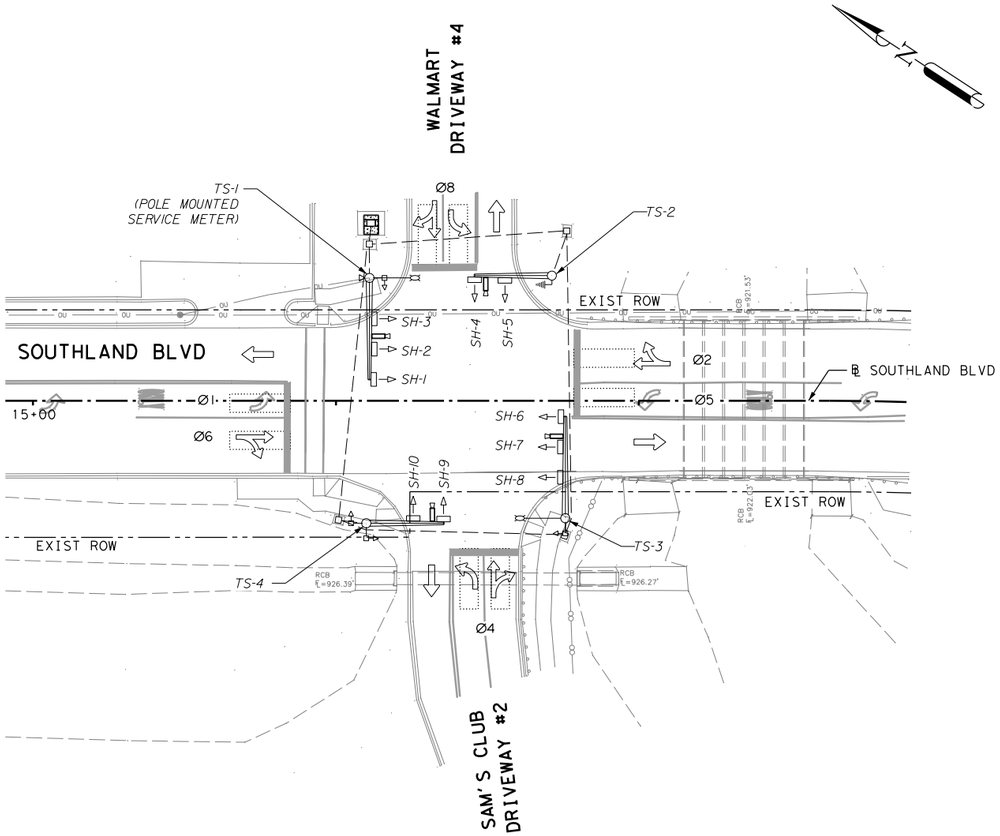

EXISTING SIGNAL HEAD SCHEDULE

R Y G	R Y ◄Y ◄G G
SIGNALS SH-2, SH-3, SH-4, SH-5, SH-7, SH-8, SH-9, SH-10	SIGNALS SH-1, SH-6

LEGEND

- EXIST SIGNAL POLE
- EXIST MAST ARM
- EXIST SIGNAL CONTROLLER
- EXIST METER AND DISCONNECT
- EXIST HORIZONTAL SIGNAL HEAD
- EXIST PEDESTRIAN SIGNAL
- EXIST LUMINAIRE WITH ARM
- EXIST ANTENNA
- EXIST PULL BOX
- EXIST VIVDS CAMERA
- EXIST CONDUIT
- EXIST VIDEO DETECTION ZONE
- TRAFFIC FLOW

INTERVAL 1

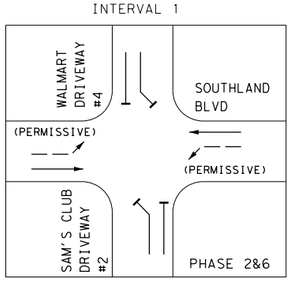

INTERVAL 2

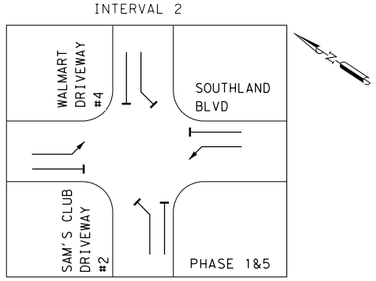

INTERVAL 3

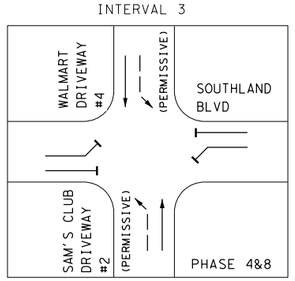

SEQUENCE CHART

INTERVAL	PHASE 2&6			PHASE 1&5			PHASE 4&8			FLASHING OPERATIONS
SIGNAL FACE	R/W	CLEAR 2&6	CLEAR TO ALL PHASES	R/W	CLEAR 1&5	CLEAR TO ALL PHASES	R/W	CLEAR 4&8	CLEAR TO ALL PHASES	NORMAL AND EMERGENCY
SH-2, SH-3	G	Y	R	R	R	R	R	R	R	R
SH-1	G	Y	R	<G	<Y	R	R	R	R	R
SH-7, SH-8	G	Y	R	R	R	R	R	R	R	R
SH-6	G	Y	R	<G	<Y	R	R	R	R	R
SH-4, SH-5	R	R	R	R	R	R	G	Y	R	R
SH-9, SH-10	R	R	R	R	R	R	G	Y	R	R

STATE OF TEXAS
ABDULHALIM A. EL-HOUT
109844
LICENSED
PROFESSIONAL ENGINEER

Sep. 23, 2016

0' 25' 50'
SCALE: 1"=50'

REV. NO.	DATE	DESCRIPTION	BY

LJA Engineering, Inc.
FRN-F-1386

THE CITY OF SAN ANGELO TEXAS

SOUTHLAND BOULEVARD
EXISTING SIGNAL CONDITIONS
AT SAM'S/WALMART DRIVEWAY

SHEET 1 OF 2

SHEET NO. 47

11:10:09 AM Sep. 23, 2016
T:\2357\1601\CADD\SHEETS\09-Signals\SB-SG01.dgn