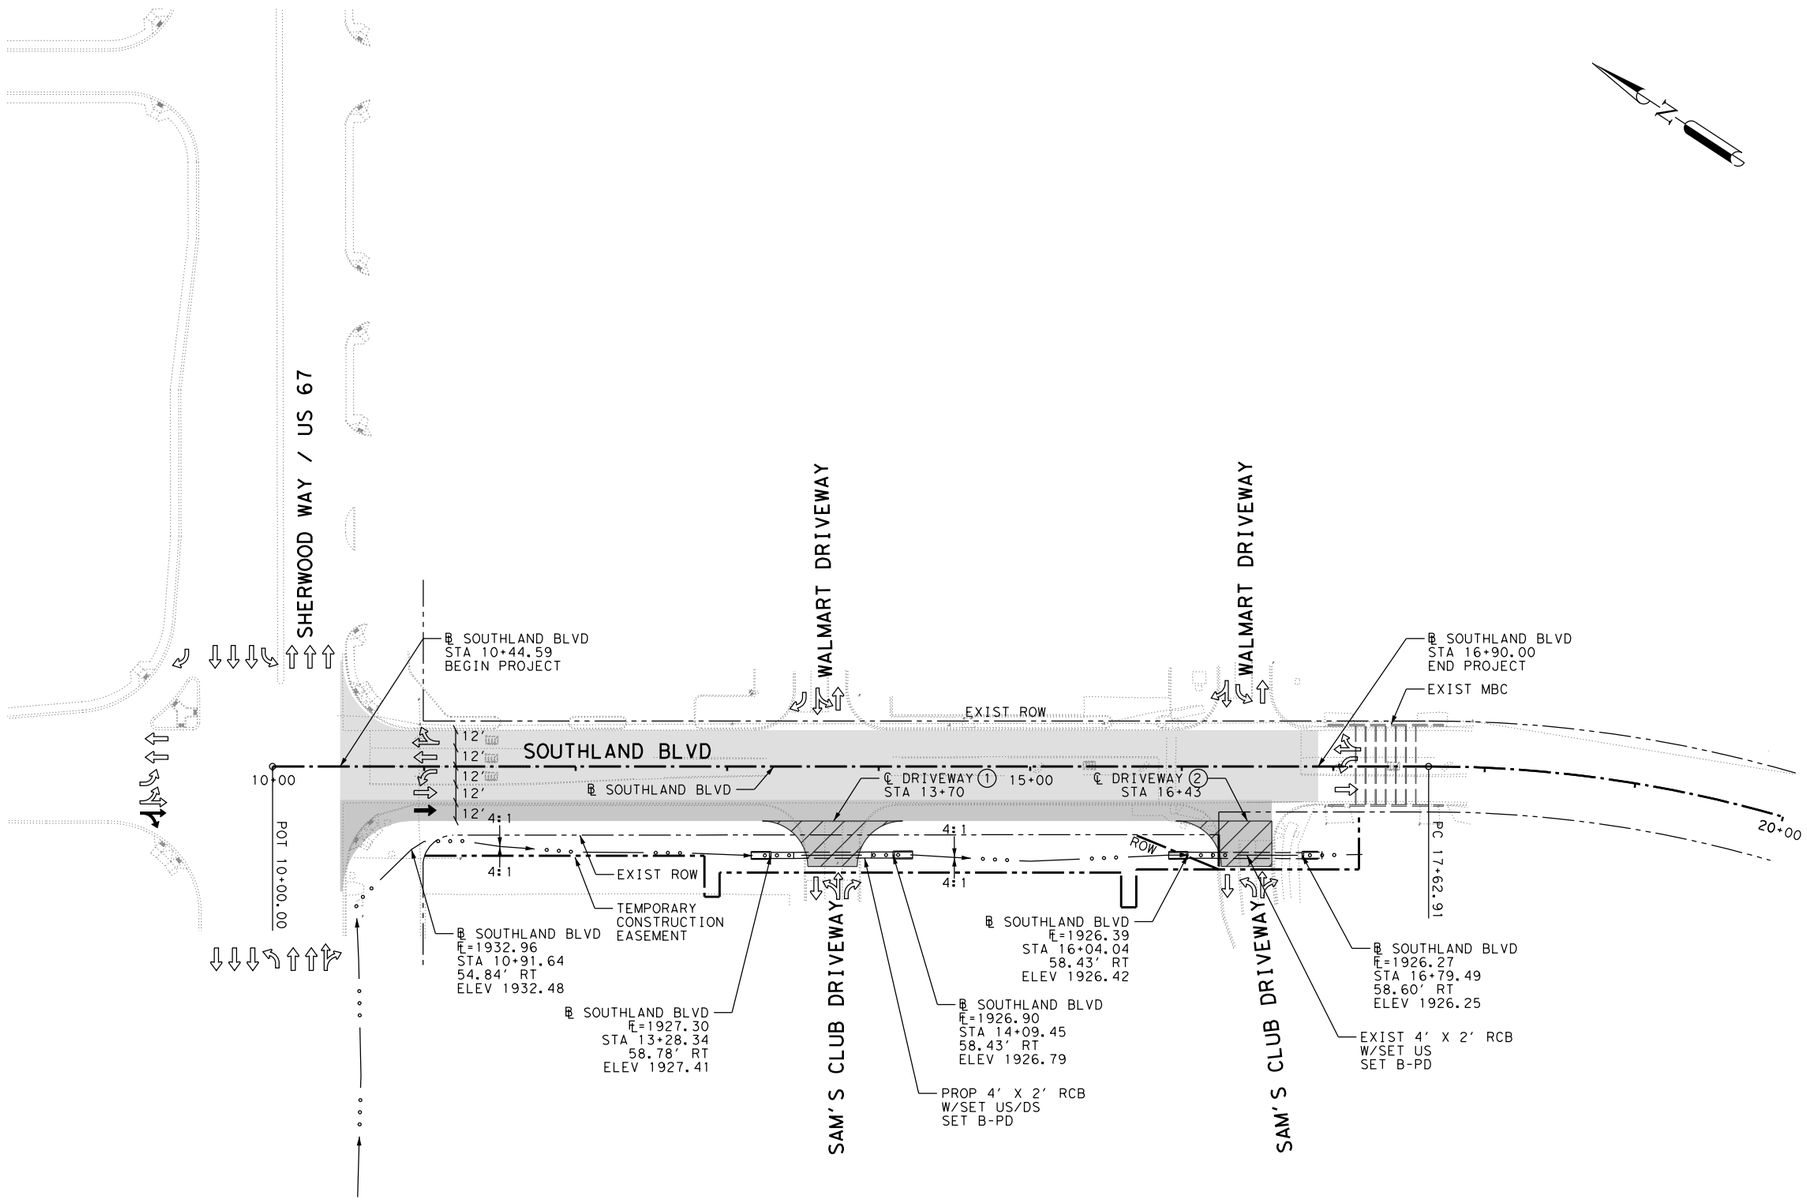

LEGEND

- DIRECTION OF FLOW
- ℄ DITCH
- PROP STORM SEWER
- EXIST STORM SEWER

NOTES:

1. PIPE LENGTHS SHOWN IN PROFILE ARE CENTER OF STRUCTURES. LENGTHS SHOWN ON SUMMARY OF STORM SEWER QUANTITIES ARE CALCULATED PAY LENGTHS.
2. CONTRACTOR TO VERIFY LOCATION OF EXISTING STORM SEWER AND ADJUST PROPOSED TIE-IN LOCATIONS AS DIRECTED BY THE ENGINEER.
3. REFER TO DRIVEWAY DETAILS SHEET FOR MORE INFORMATION.

09/23/2016

STATE OF TEXAS
MICHAEL C. COYLE
95634
LICENSED
PROFESSIONAL ENGINEER

0' 25' 50' 100'
SCALE: 1"=100'

REV. NO.	DATE	DESCRIPTION	BY

LJA Engineering, Inc.
FRN - F-1386

THE CITY OF SAN ANGELO TEXAS

SOUTHLAND BOULEVARD

DRAINAGE PLAN

SHEET 1 OF 1

SHEET NO. 40

6:27:19 PM 9/23/2016
T:\2357\1601\CADD\SHEETS\06-Drainage\SB-DDA02.dgn