


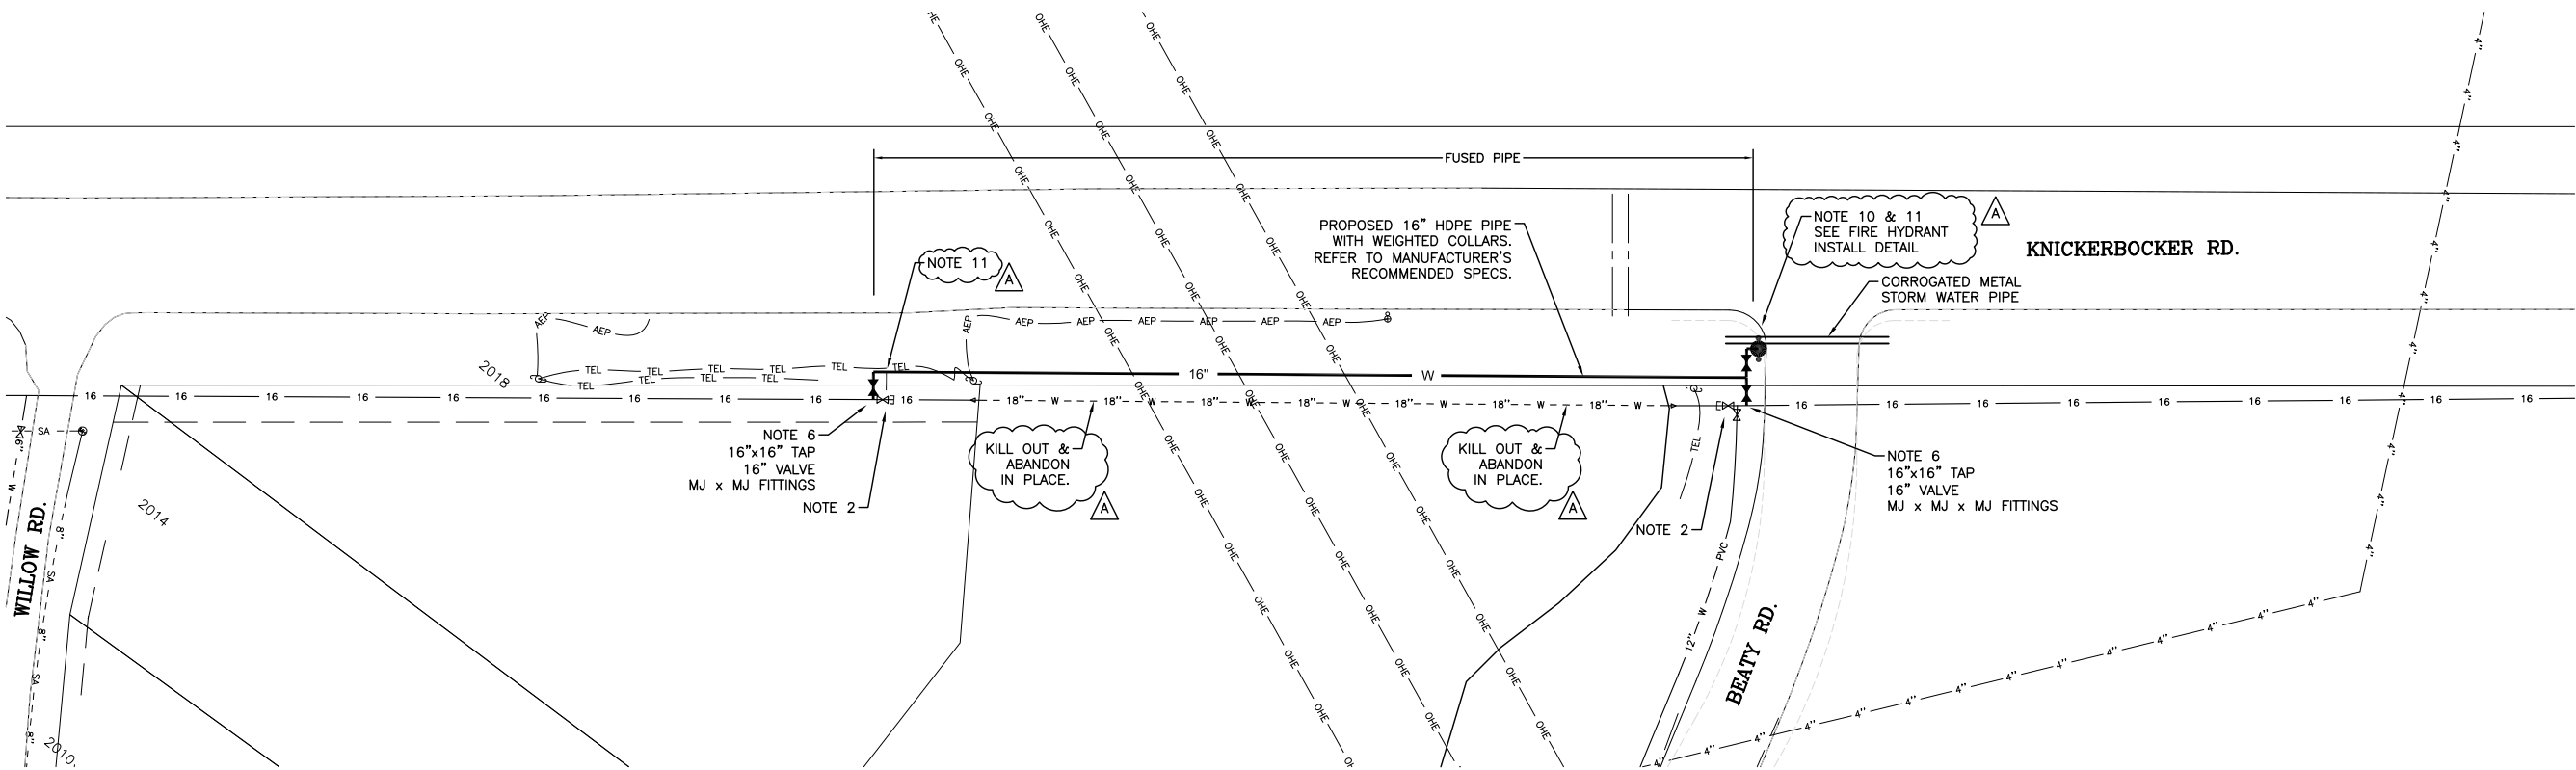

REVISED FEBRUARY, 2017

The Seal appearing on this document was authorized by Russell J. Pehl, P.E. 104755 on January 26, 2017

Russell J. Pehl

RUSSELL J. PEHL
104755
REGISTERED PROFESSIONAL ENGINEER
STATE OF TEXAS

W-816-A

2016 WATER LINE IMPROVEMENTS



KNICKERBOCKER RD. FROM
BEATY RD. TO THE SOUTHWEST





ENGINEERING
SERVICES
DEPARTMENT


DRAWN BY:
CHECKED BY:
HORIZONTAL SCALE:
VERTICAL SCALE:
JOB NUMBER:
DATE:

MT
RP
1"=100'
N/A
2016-04-240
FEBRUARY 2017

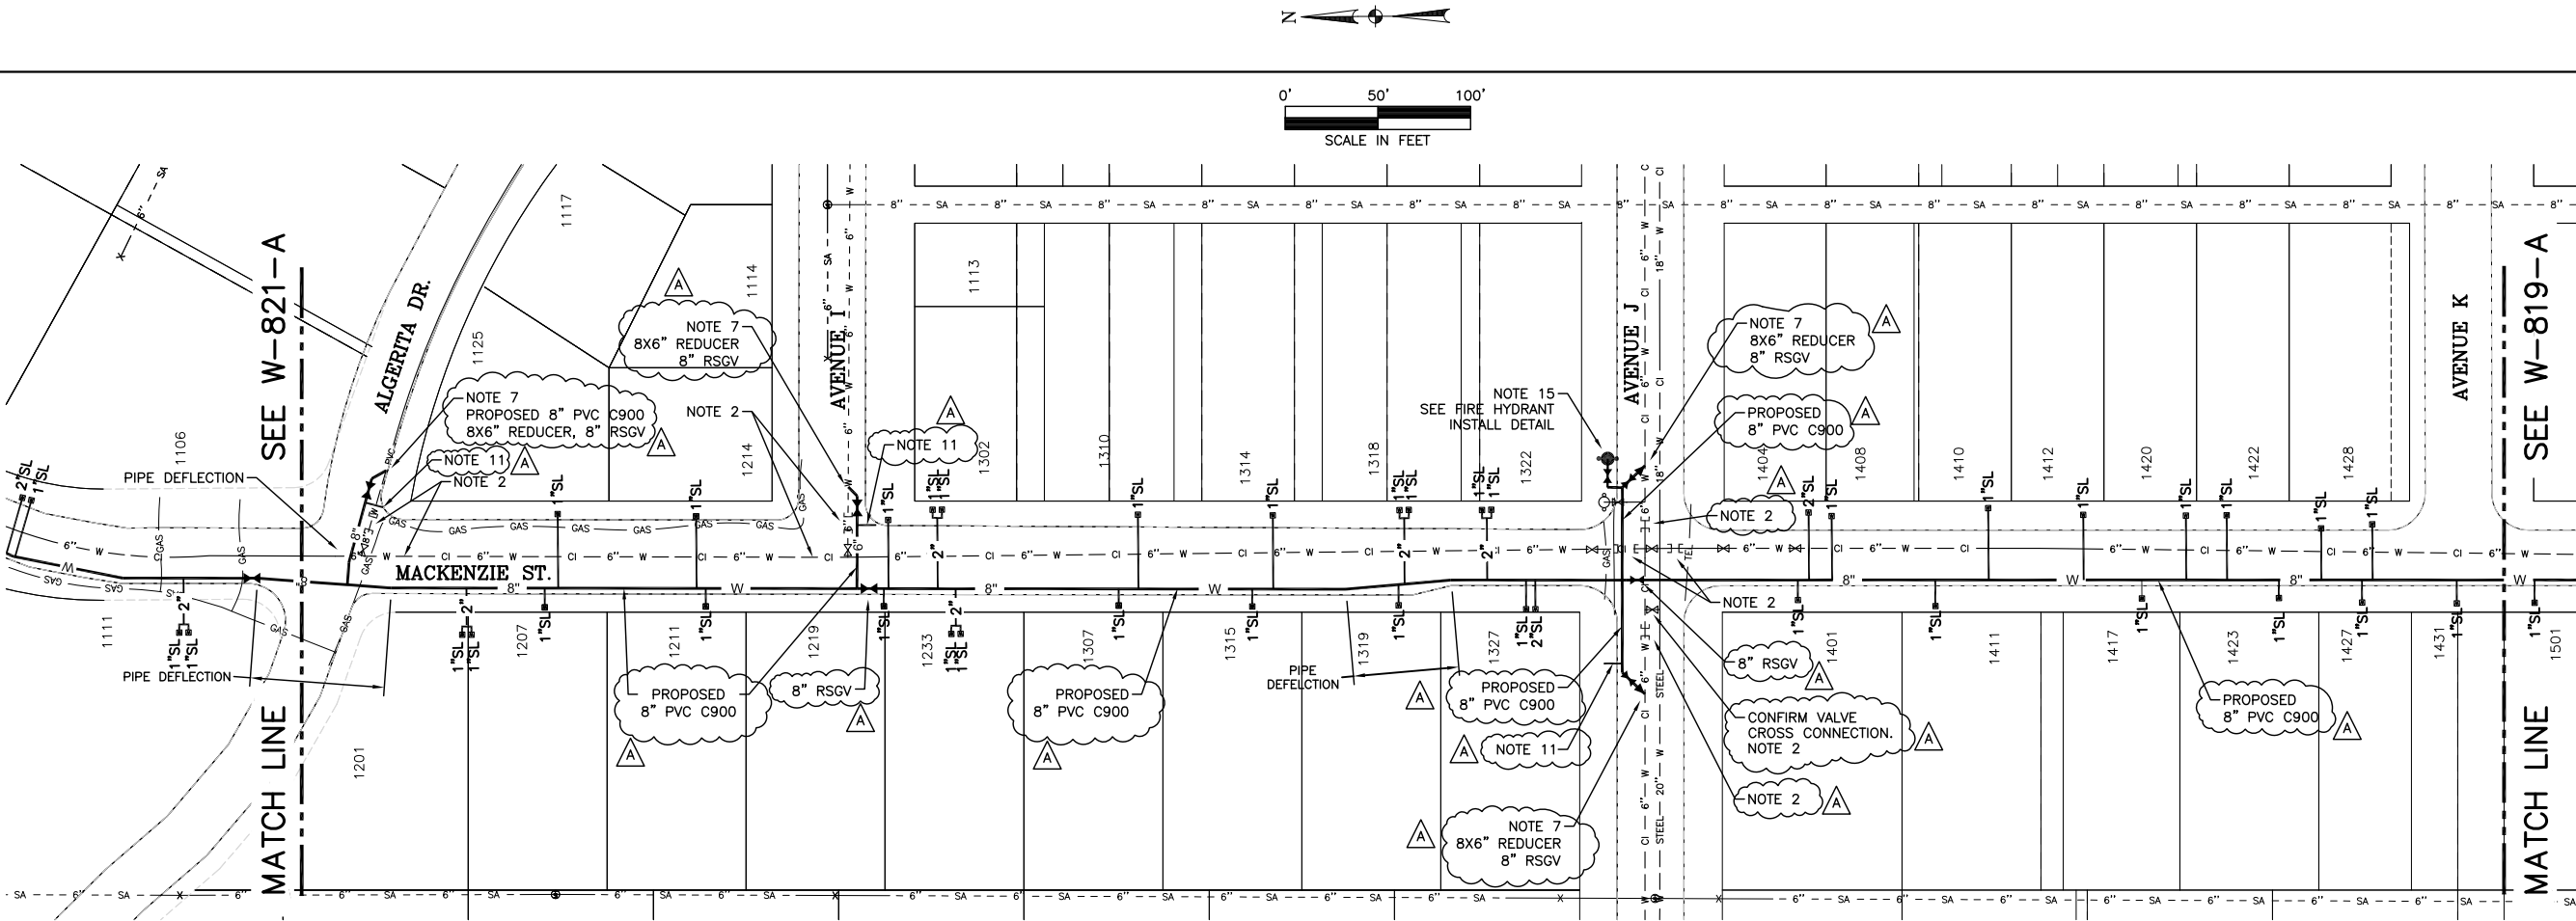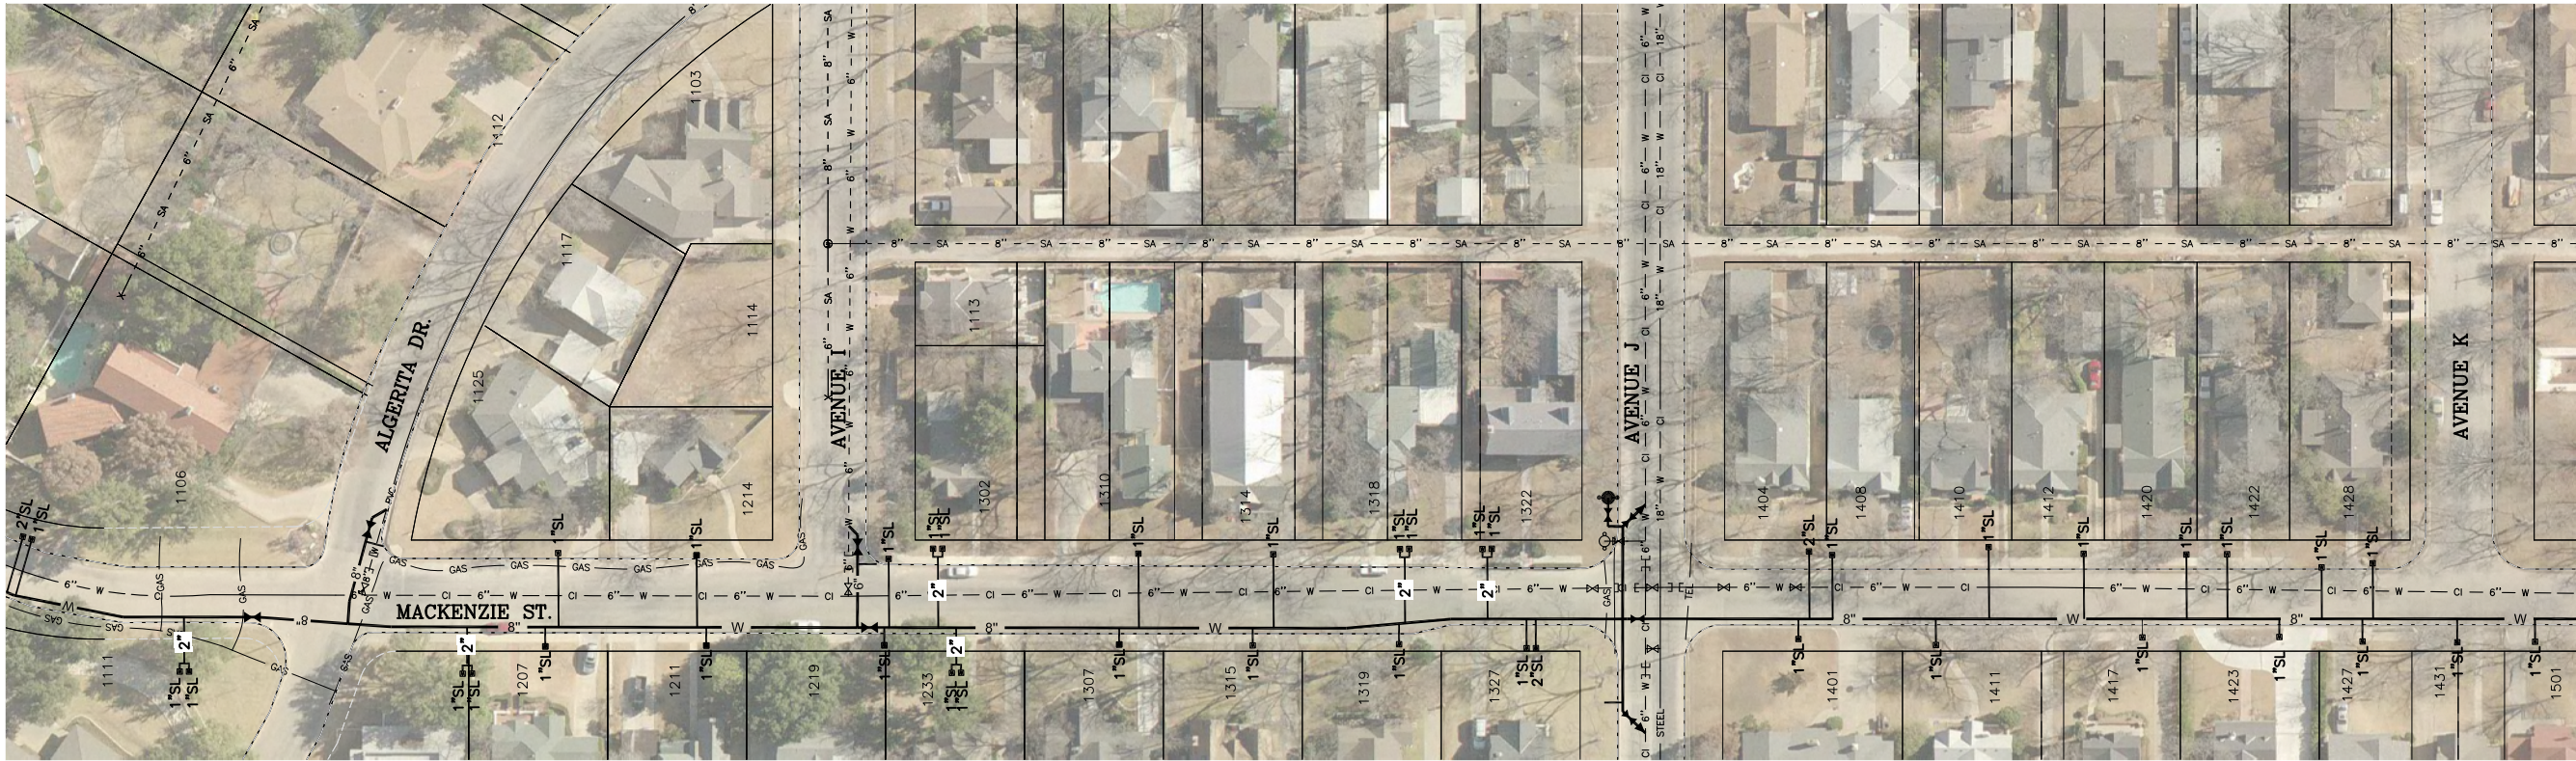

	ENGINEERING SERVICES DEPARTMENT		DRAWN BY:	MT
			CHECKED BY:	RP
			HORIZONTAL SCALE:	1"=100'
			VERTICAL SCALE:	N/A
2016 WATER LINE IMPROVEMENTS		JOB NUMBER:	2016-04-240	
FROM ALGERITA DR. TO AVENUE K		DATE:	FEBRUARY 2017	
The Seal appearing on this document was authorized by Russell J. Pehl, P.E. 104755 on: January 26, 2017 <i>Russell J. Pehl</i>		W-817-A		

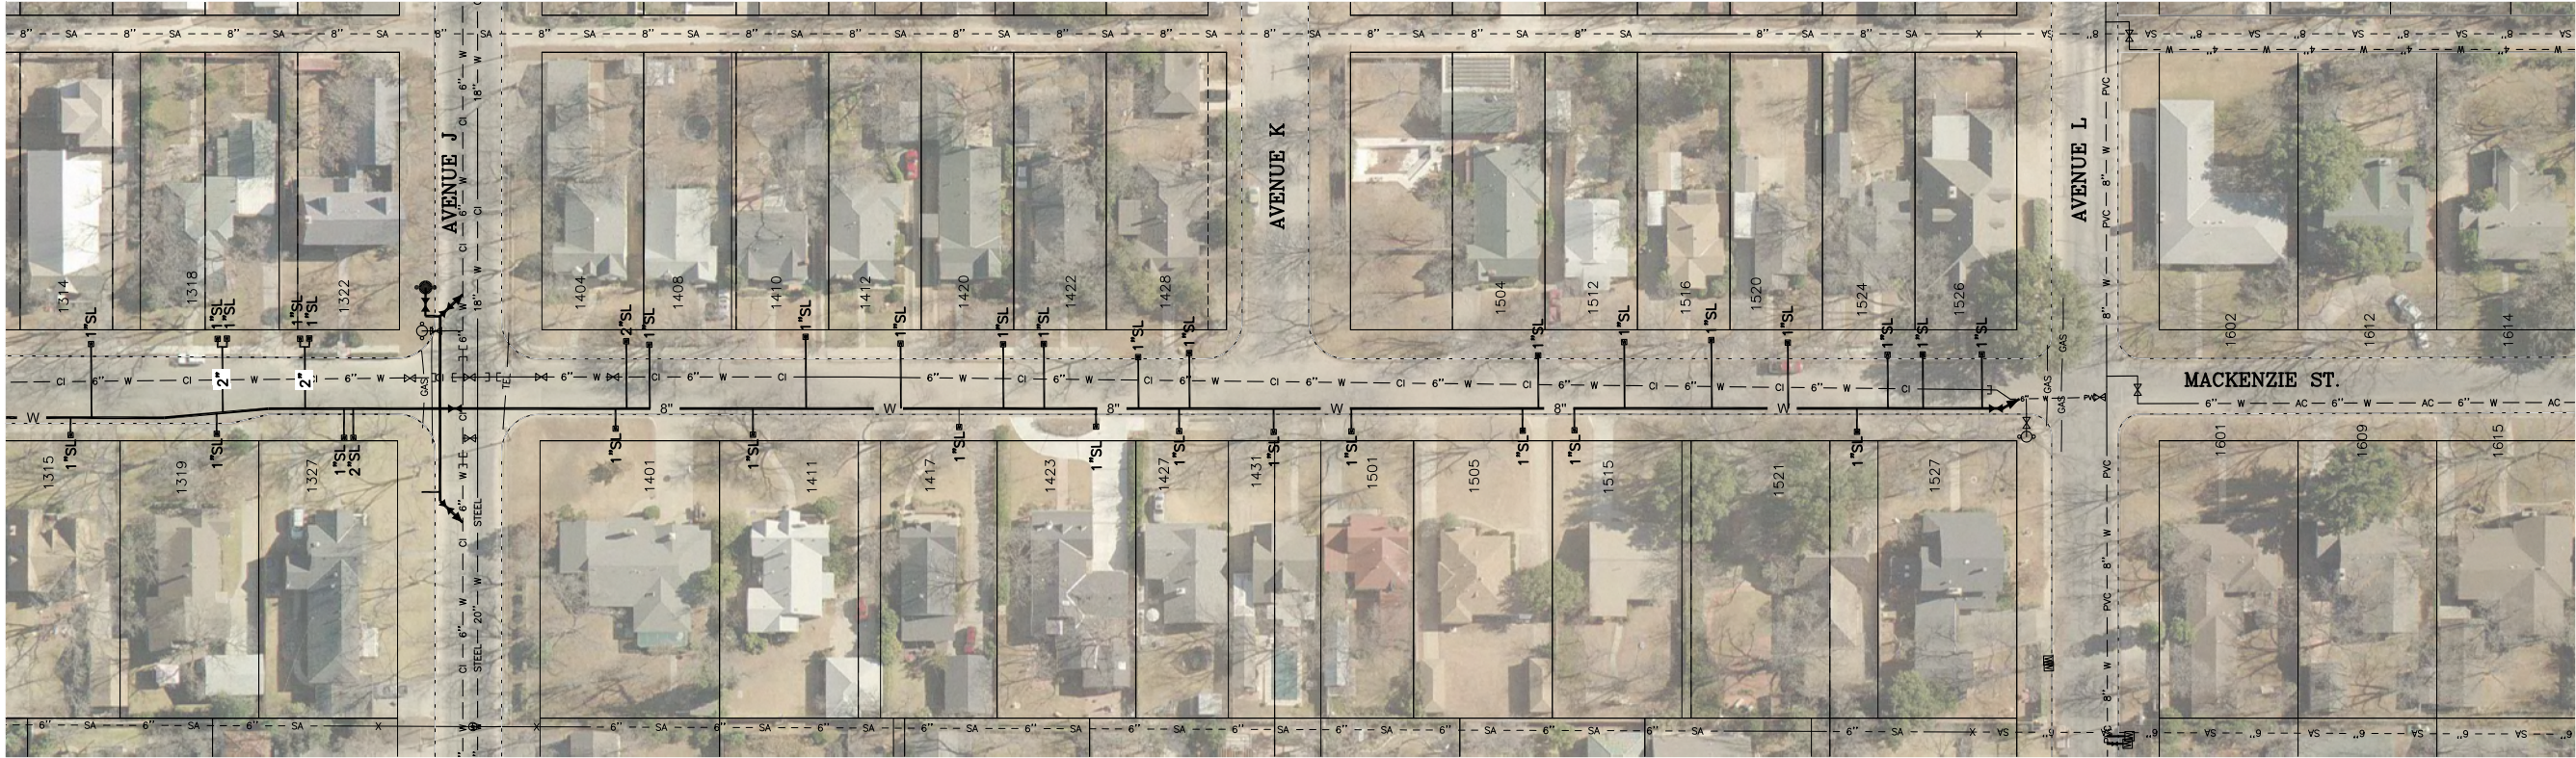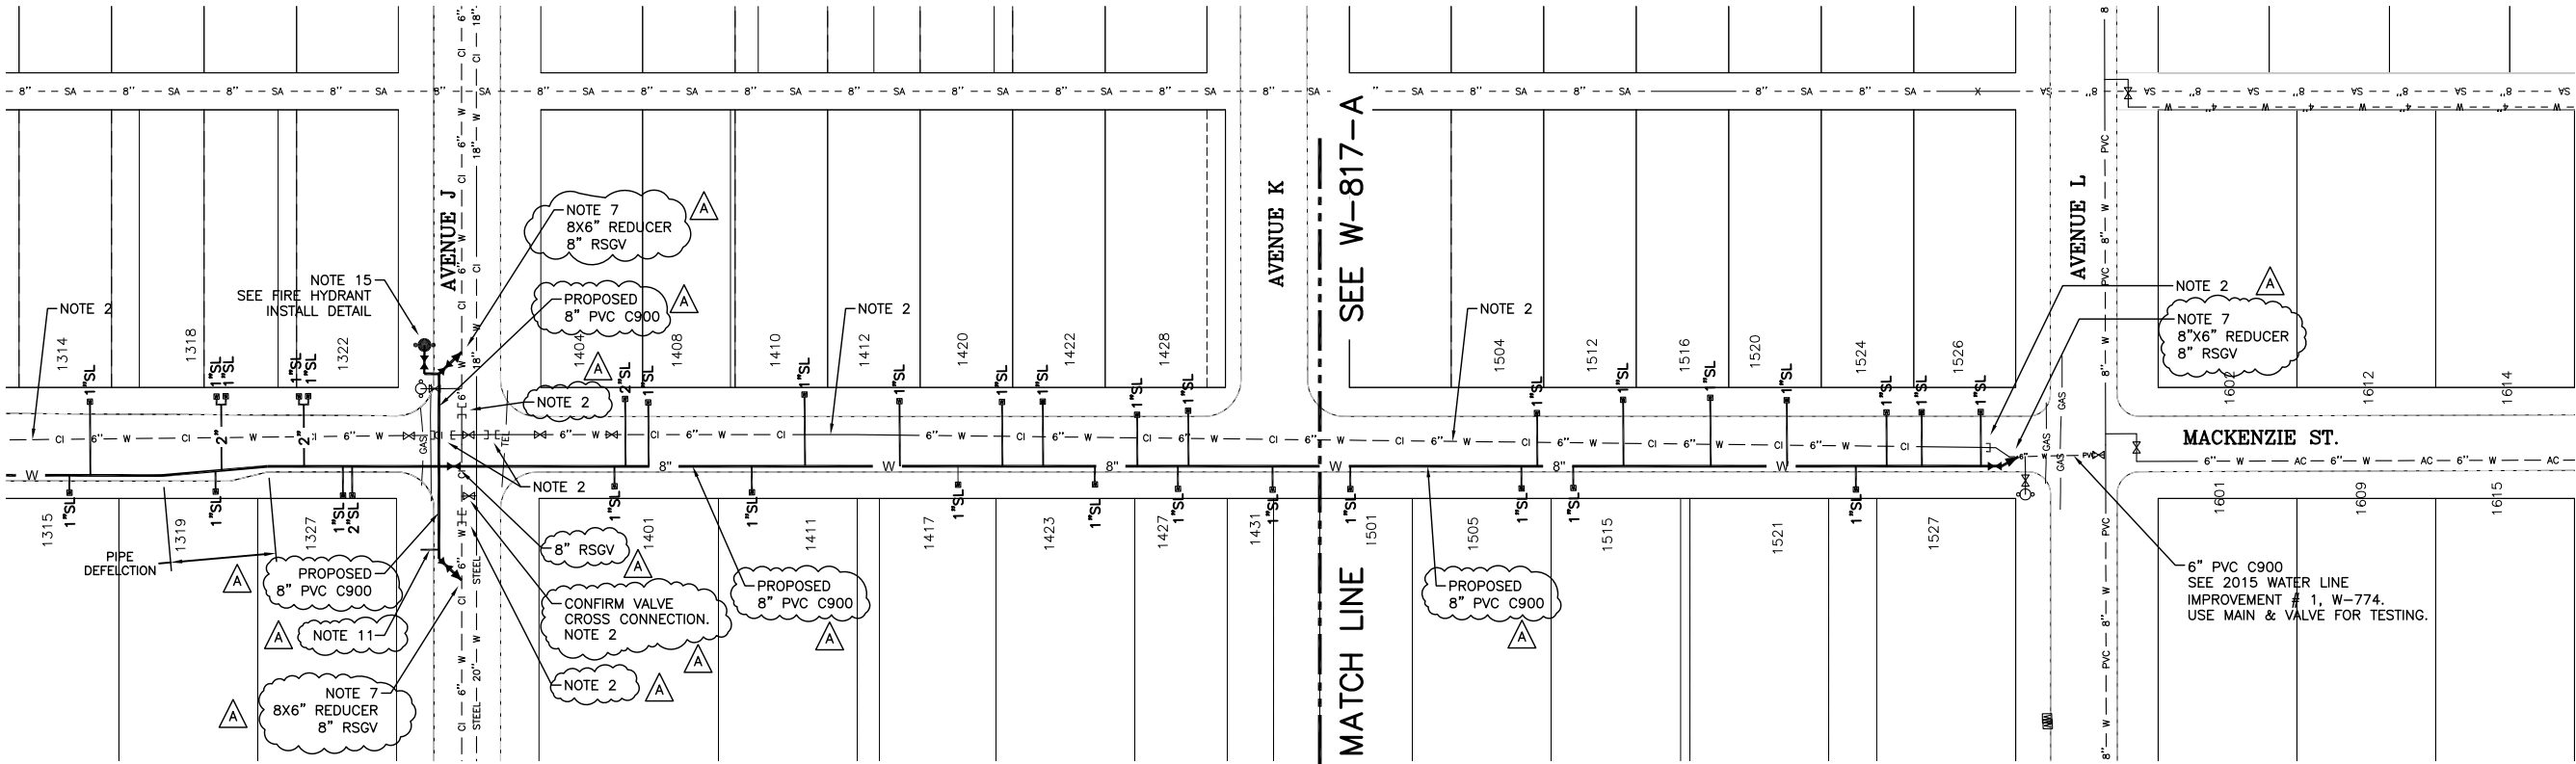

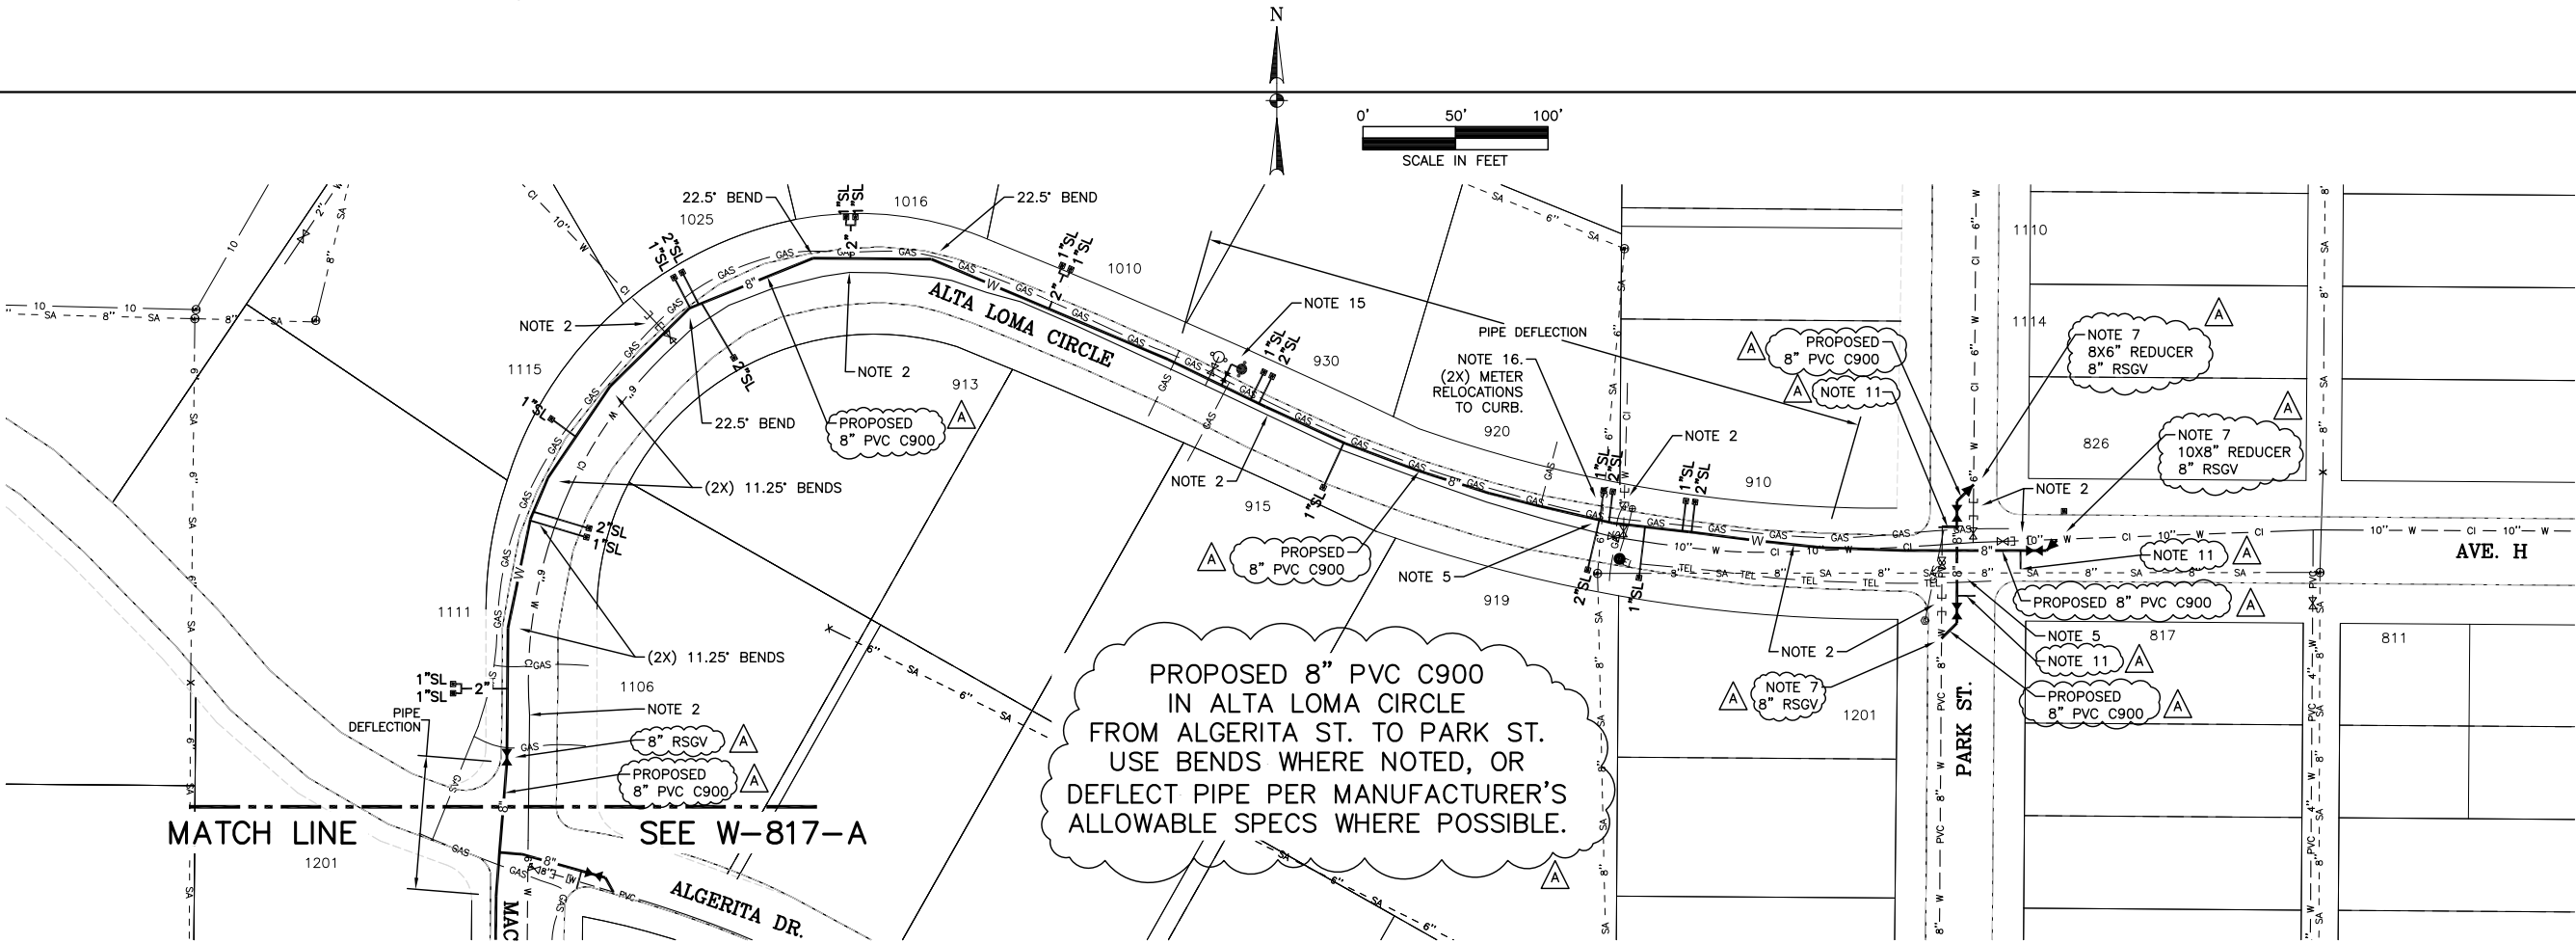

DRAWN BY:	MT
CHECKED BY:	RP
HORIZONTAL SCALE:	1"=100'
VERTICAL SCALE:	N/A
JOB NUMBER:	2016-04-240
DATE:	FEBRUARY 2017

ENGINEERING
SERVICES
DEPARTMENT





2016 WATER LINE IMPROVEMENTS

ALTA LOMA CIRCLE
FROM ALGERITA DR. TO PARK ST.

The Seal appearing on this document was authorized by Russell J. Pehl, P.E. 104755 on: January 26, 2017



Russell J. Pehl

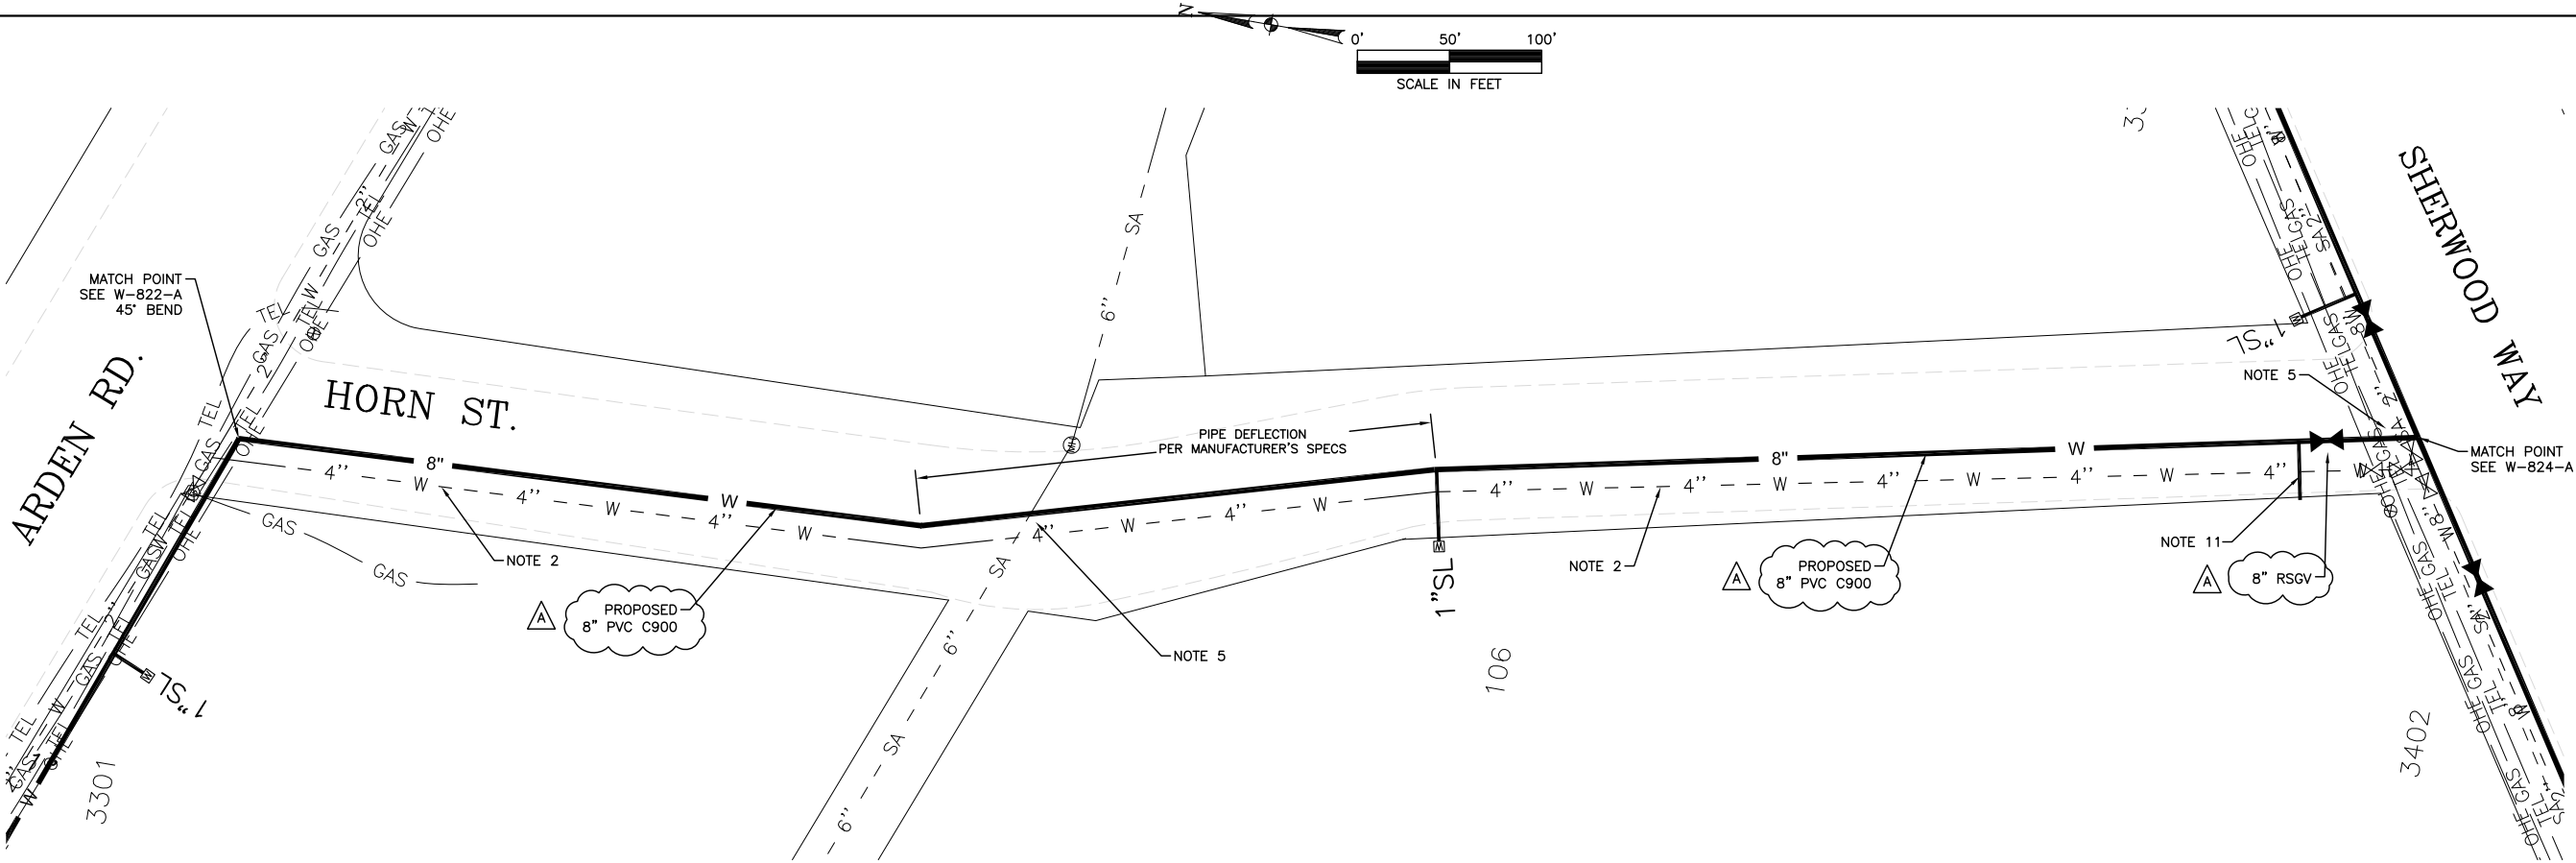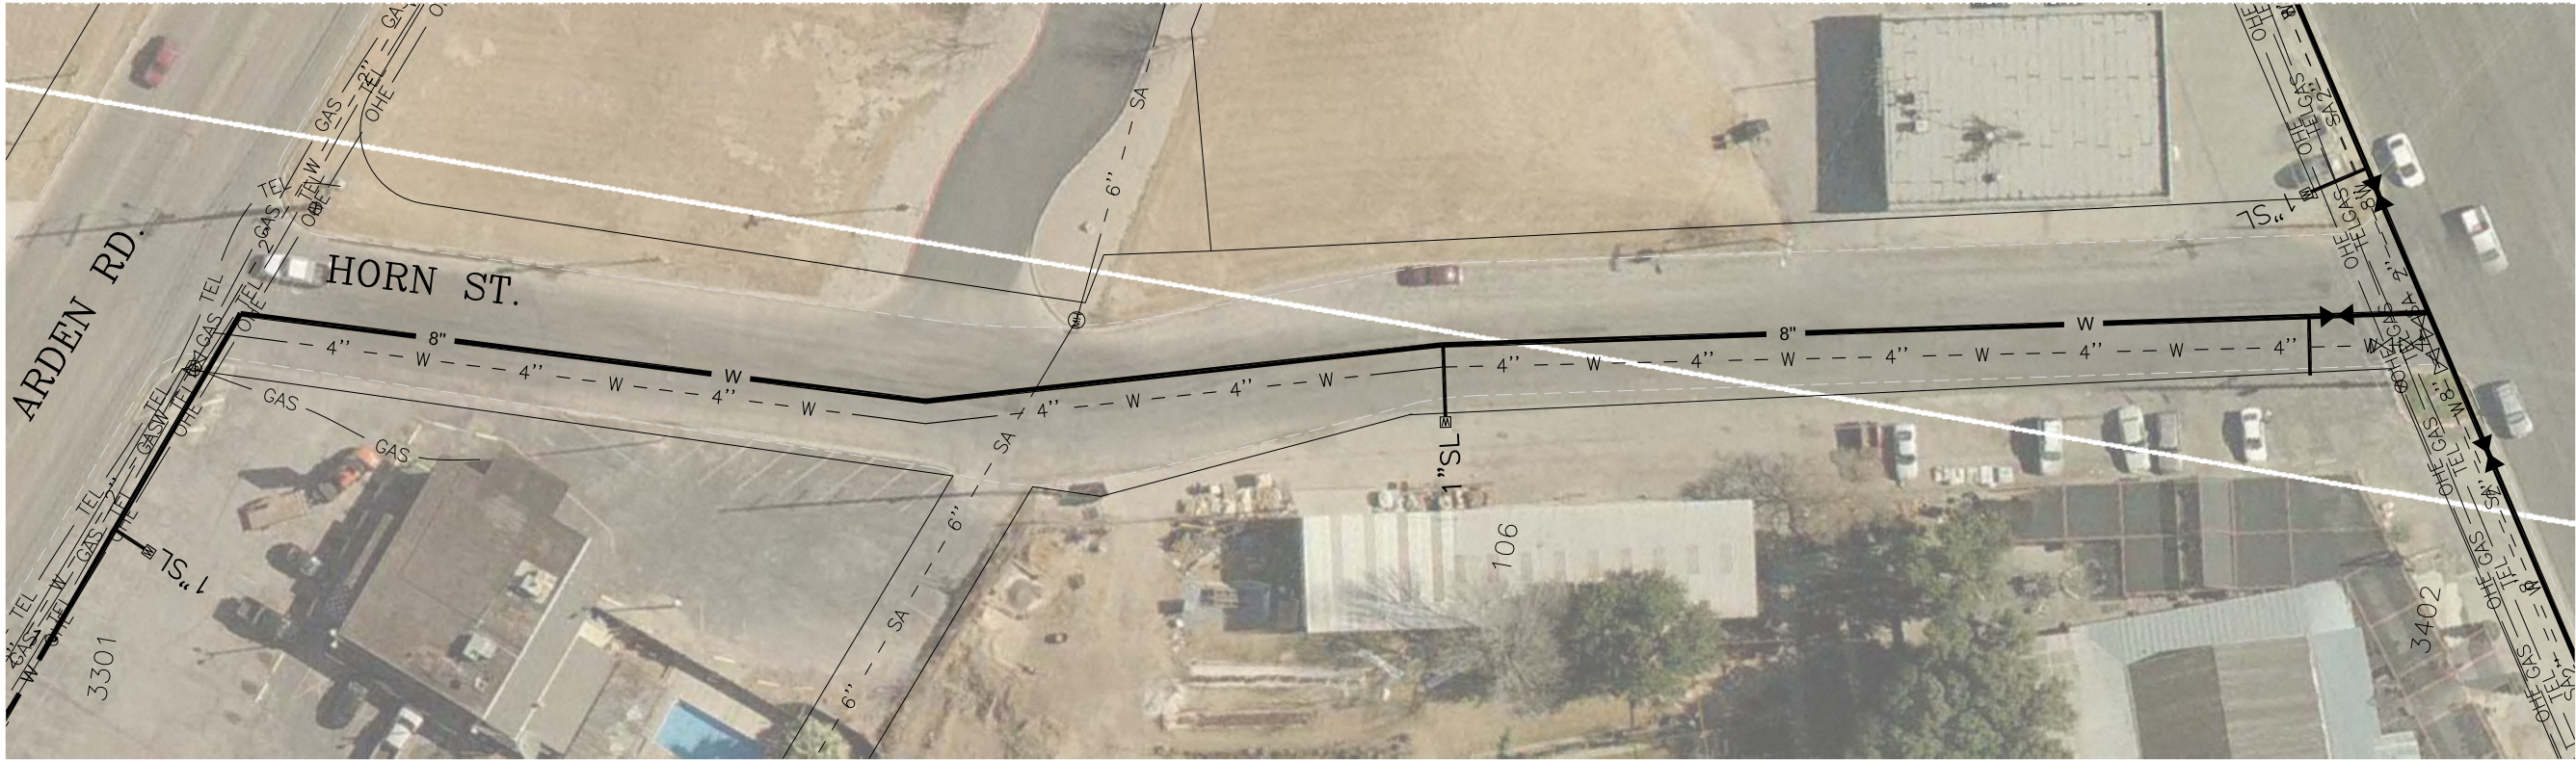

REVISED FEBRUARY, 2017

The Seal appearing on this document was authorized by Russell J. Fehl, P.E. 104755 on: January 26, 2017

Russell J. Fehl

RUSSELL J. FEHL
104755
REGISTERED PROFESSIONAL ENGINEER
STATE OF TEXAS

W-823-A


2016 WATER LINE IMPROVEMENTS

HORN ST. FROM
ARDEN RD. TO SHERWOOD WAY



ENGINEERING
SERVICES
DEPARTMENT

DRAWN BY:	MT
CHECKED BY:	RP
HORIZONTAL SCALE:	1"=50'
VERTICAL SCALE:	N/A
JOB NUMBER:	2016-04-240
DATE:	FEBRUARY 2017

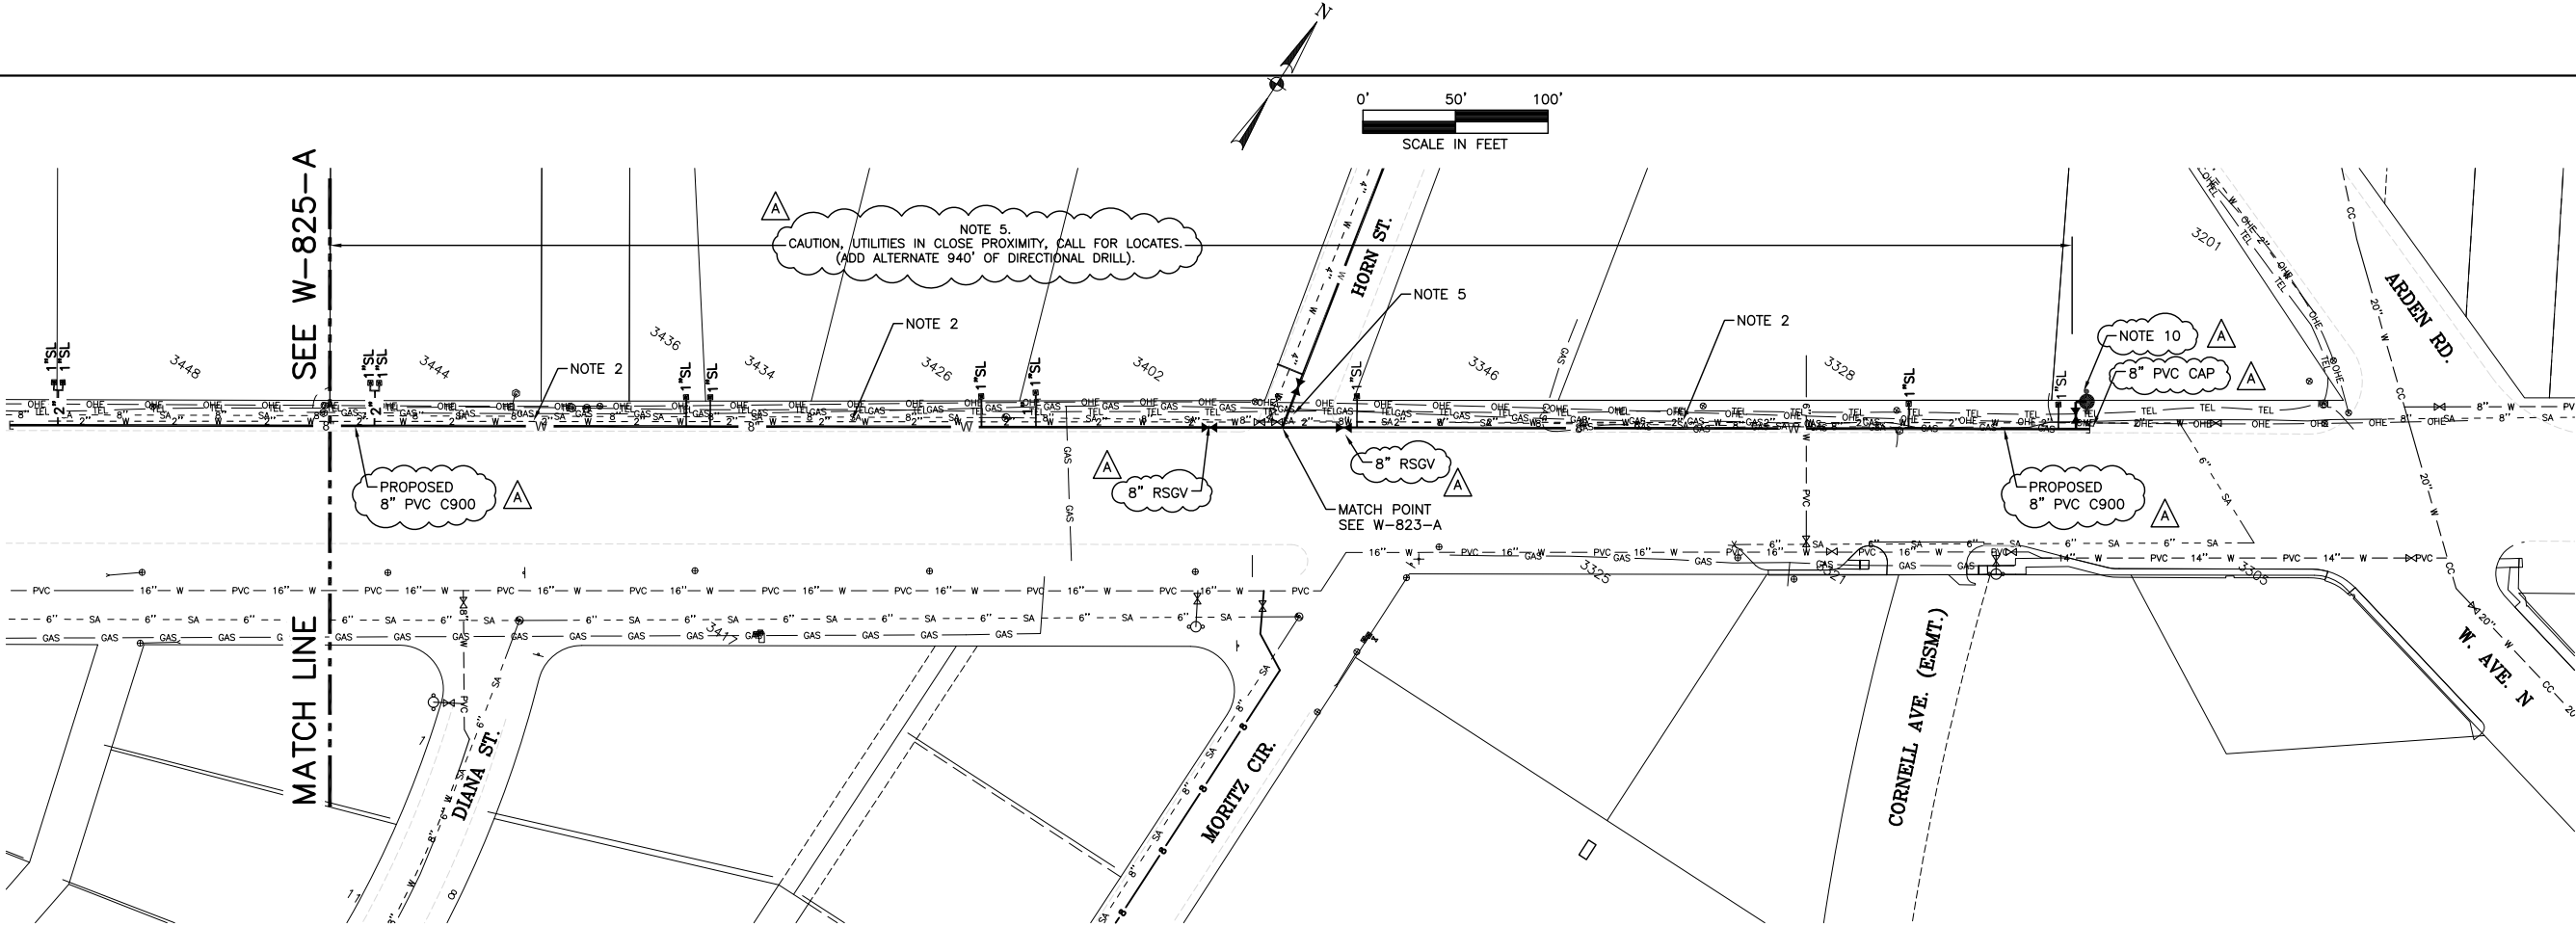

DRAWN BY:	MT
CHECKED BY:	RP
HORIZONTAL SCALE:	1"=100'
VERTICAL SCALE:	N/A
JOB NUMBER:	2016-04-240
DATE:	FEBRUARY 2017

ENGINEERING
SERVICES
DEPARTMENT





2016 WATER LINE IMPROVEMENTS

SHERWOOD WAY
FROM ARDEN RD. TO DIANA ST.



The Seal appearing on this document was authorized by Russell J. Pehl, P.E. 104755 on: January 26, 2017





Russell J. Pehl

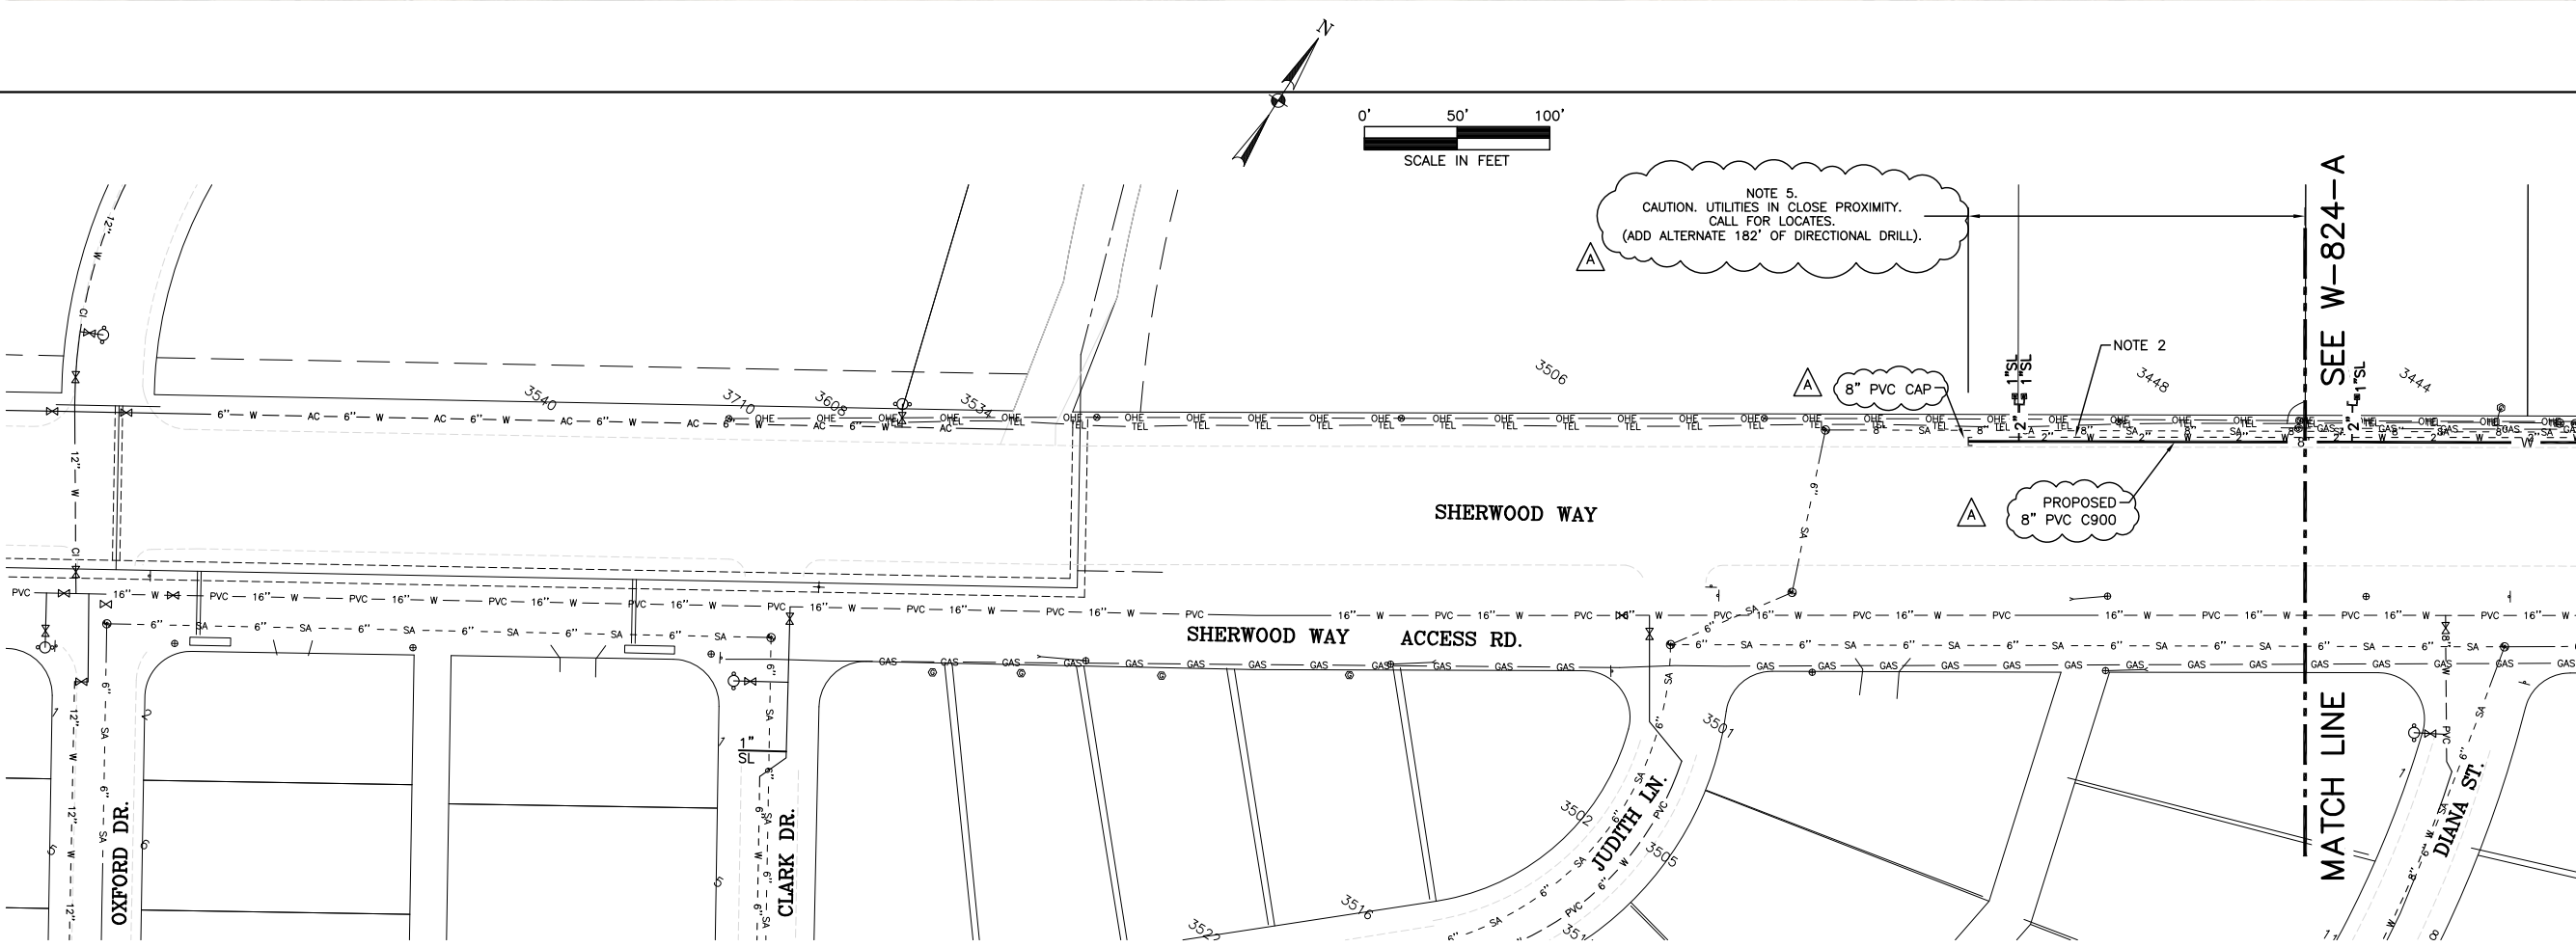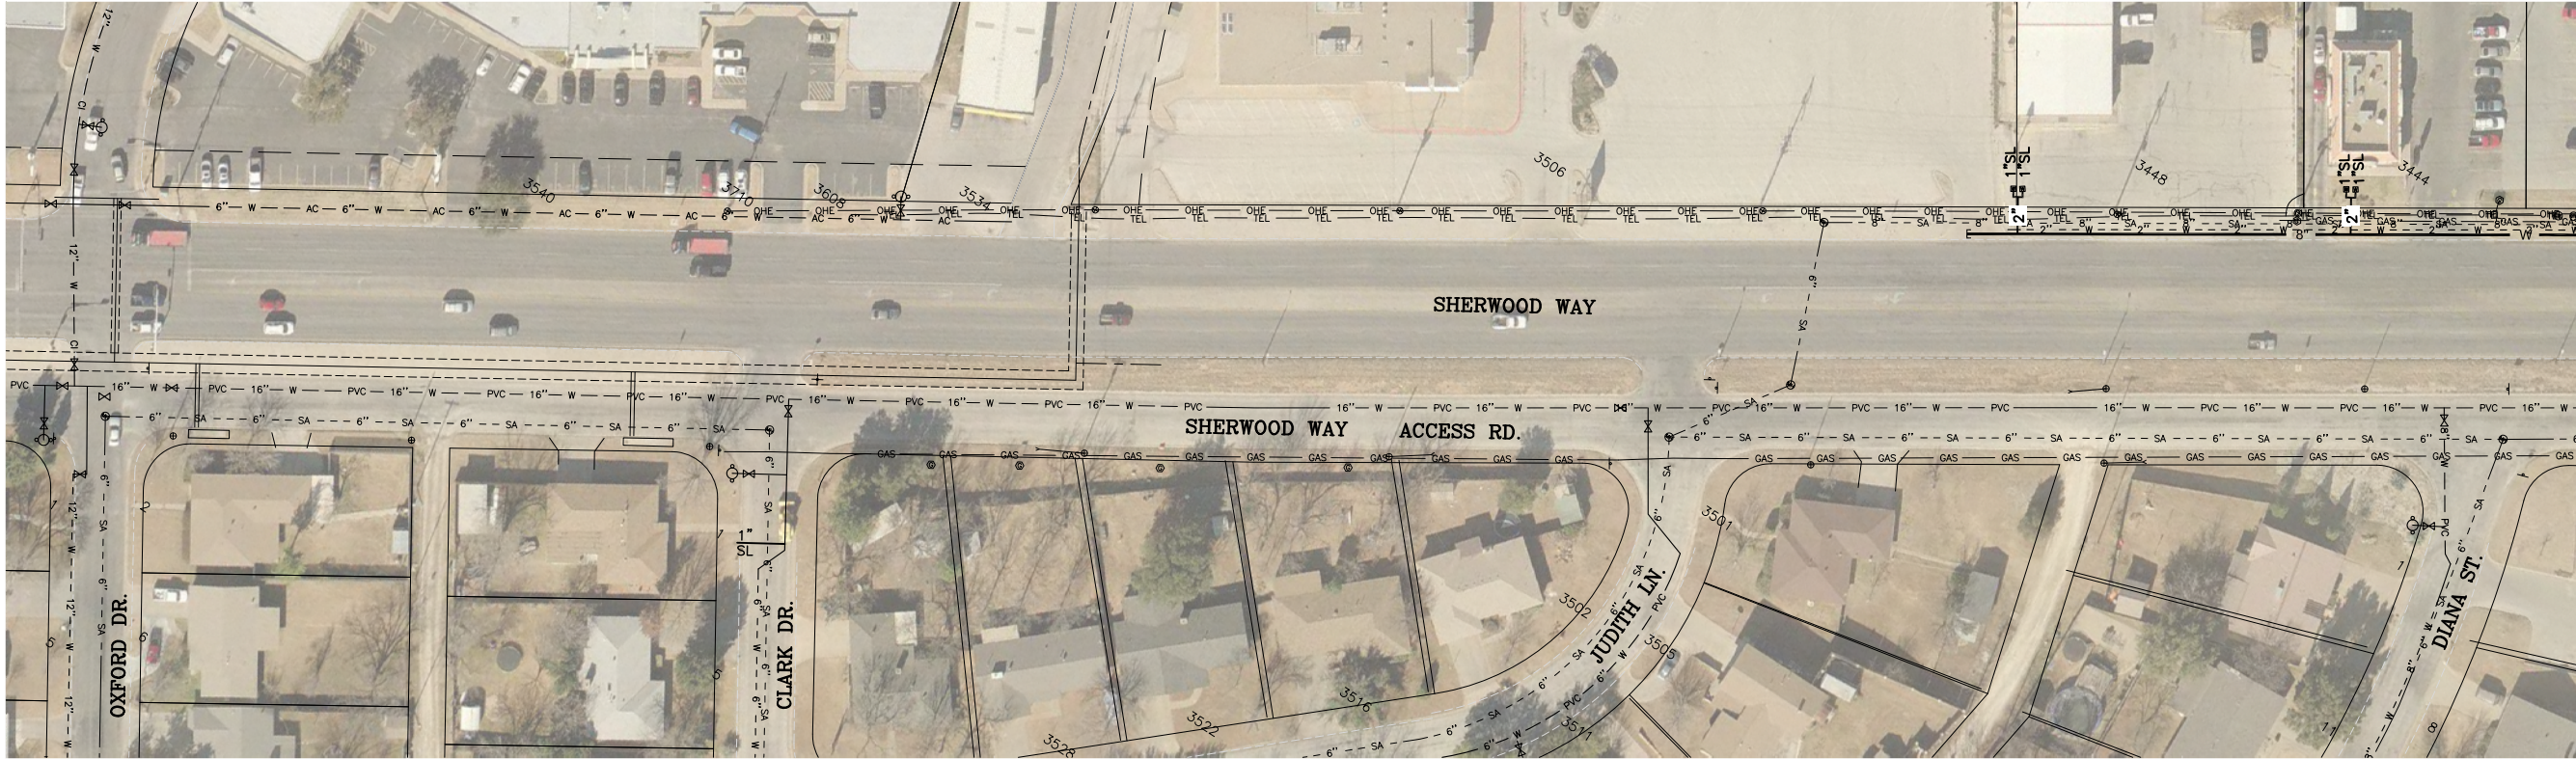

	ENGINEERING SERVICES DEPARTMENT		DRAWN BY: MT	MT
			CHECKED BY: RP	RP
			HORIZONTAL SCALE: 1"=100'	1"=100'
			VERTICAL SCALE: N/A	N/A
2016 WATER LINE IMPROVEMENTS		SHERWOOD WAY FROM DIANA ST. TO CLARK ST.	JOB NUMBER: 2016-04-240	DATE: FEBRUARY 2017
The Seal appearing on this document was authorized by Russell J. Pehl, P.E. 104755 on January 26, 2017 <i>Russell J. Pehl</i>		W-825-A		

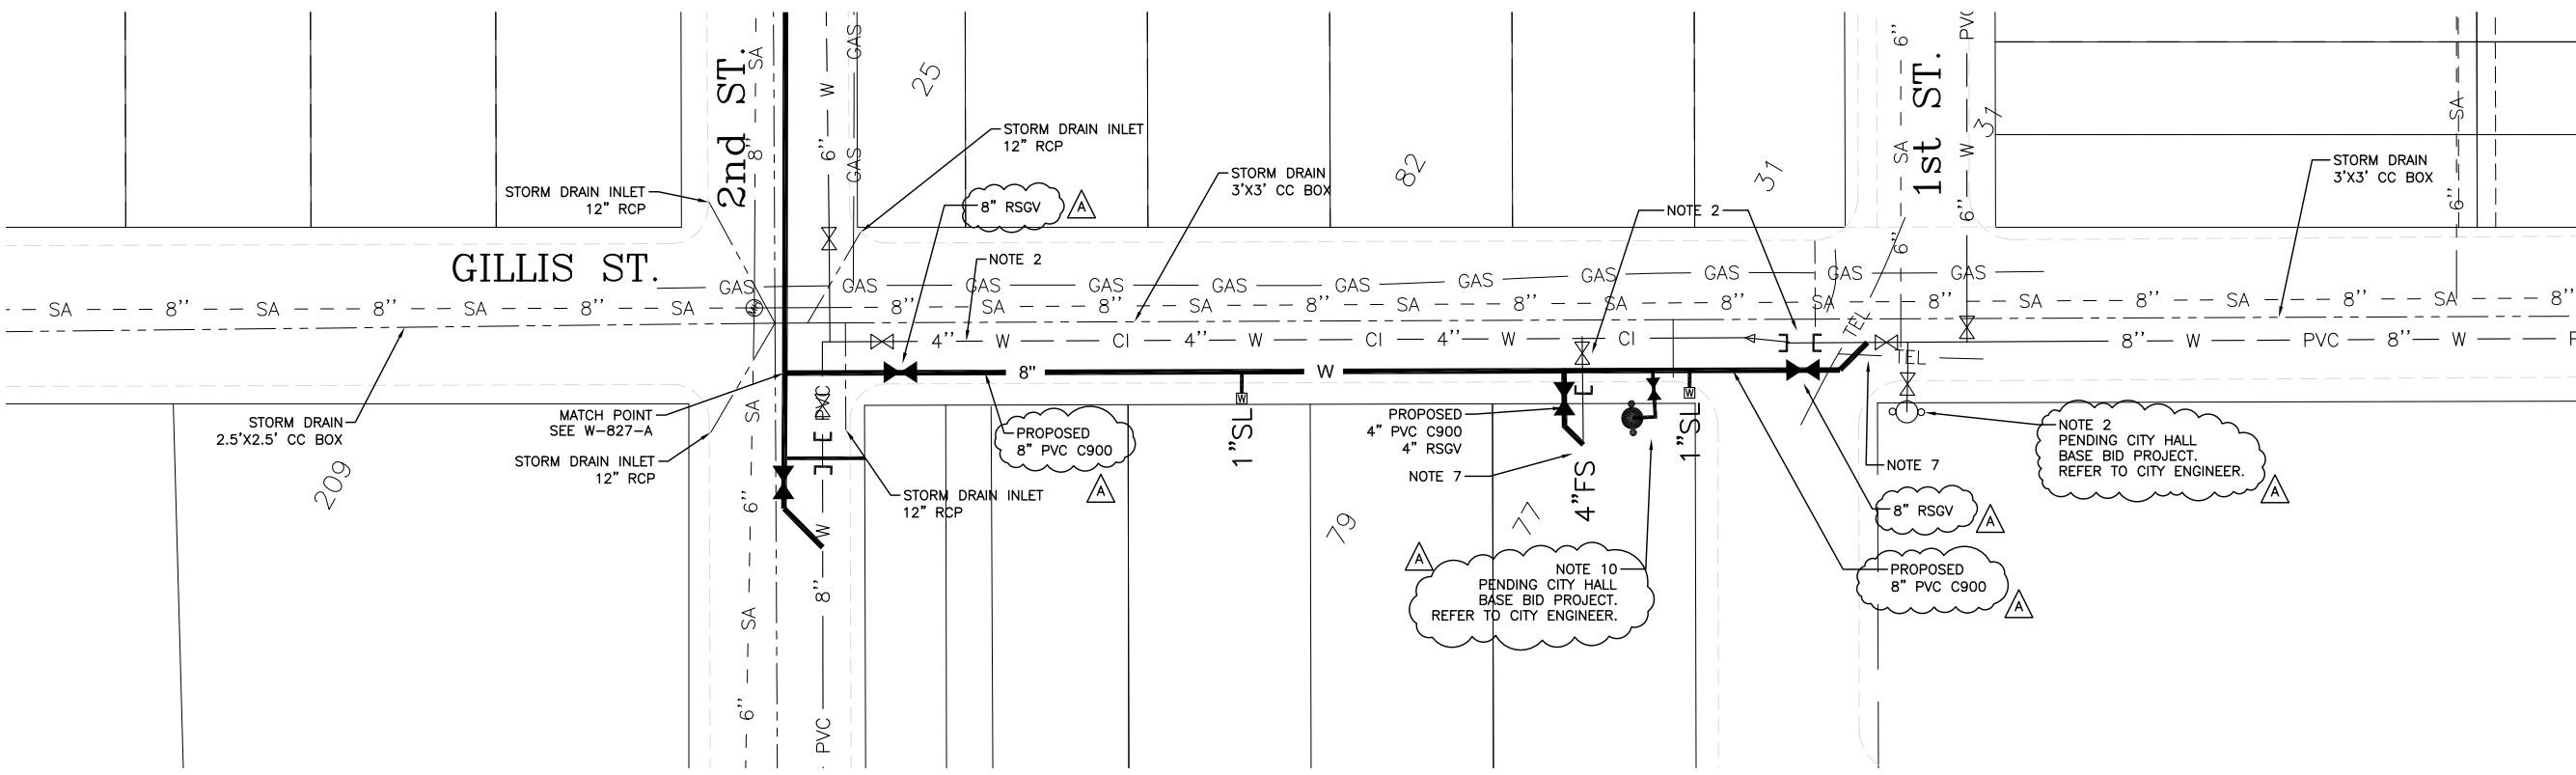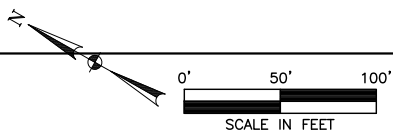

	ENGINEERING SERVICES DEPARTMENT		DRAWN BY: MT	MT
			CHECKED BY: RP	RP
			HORIZONTAL SCALE: 1"=50'	
			VERTICAL SCALE: N/A	
			JOB NUMBER: 2016-04-240	
2016 WATER LINE IMPROVEMENTS		DATE: FEBRUARY 2017		
GILLIS ST. FROM 1ST TO 2ND ST.				
 The Seal appearing on this document was authorized by Russell J. Pehl, P.E. 104756 on: January 26, 2017 <i>Russell J. Pehl</i>				
W-826-A				

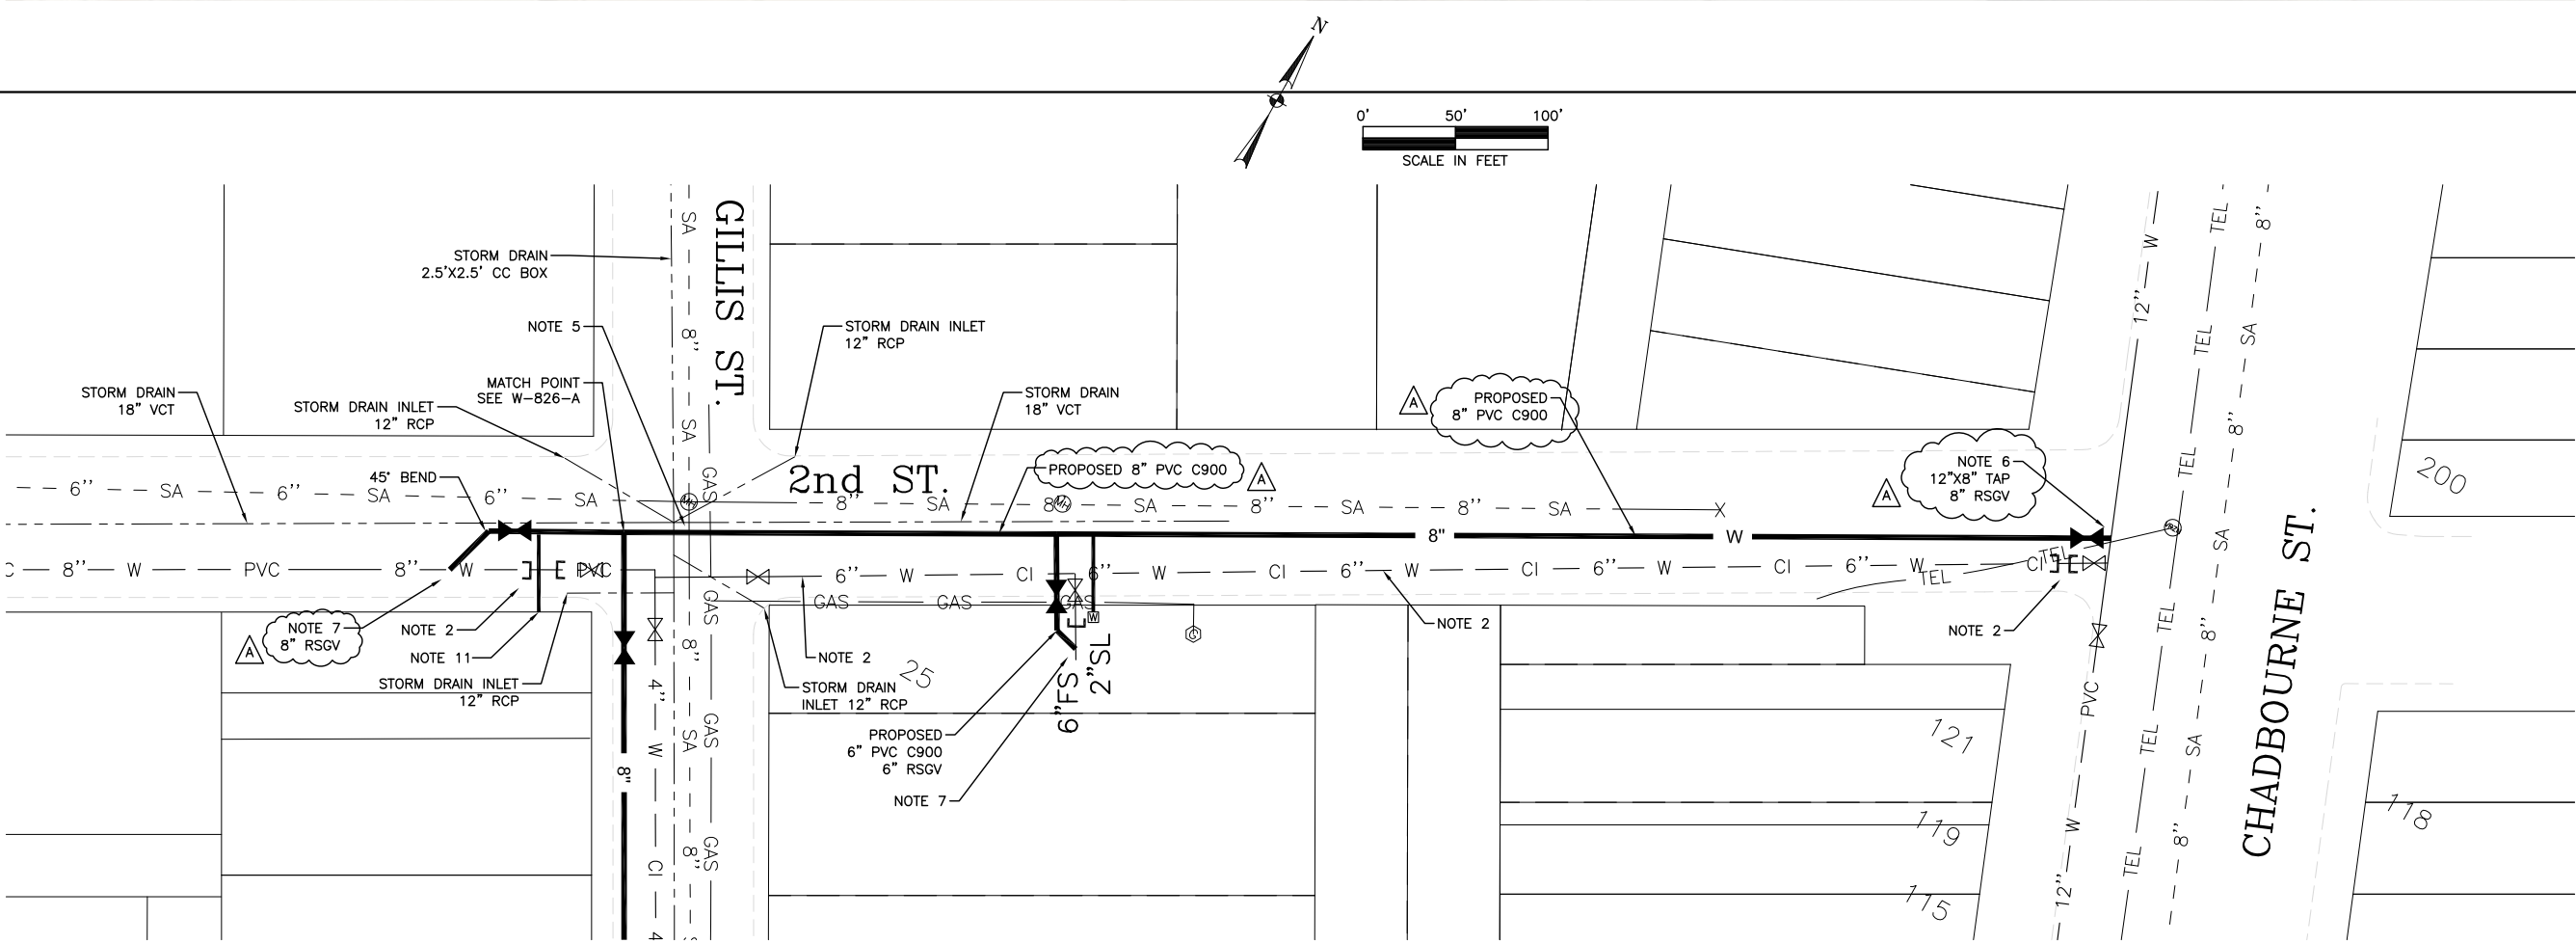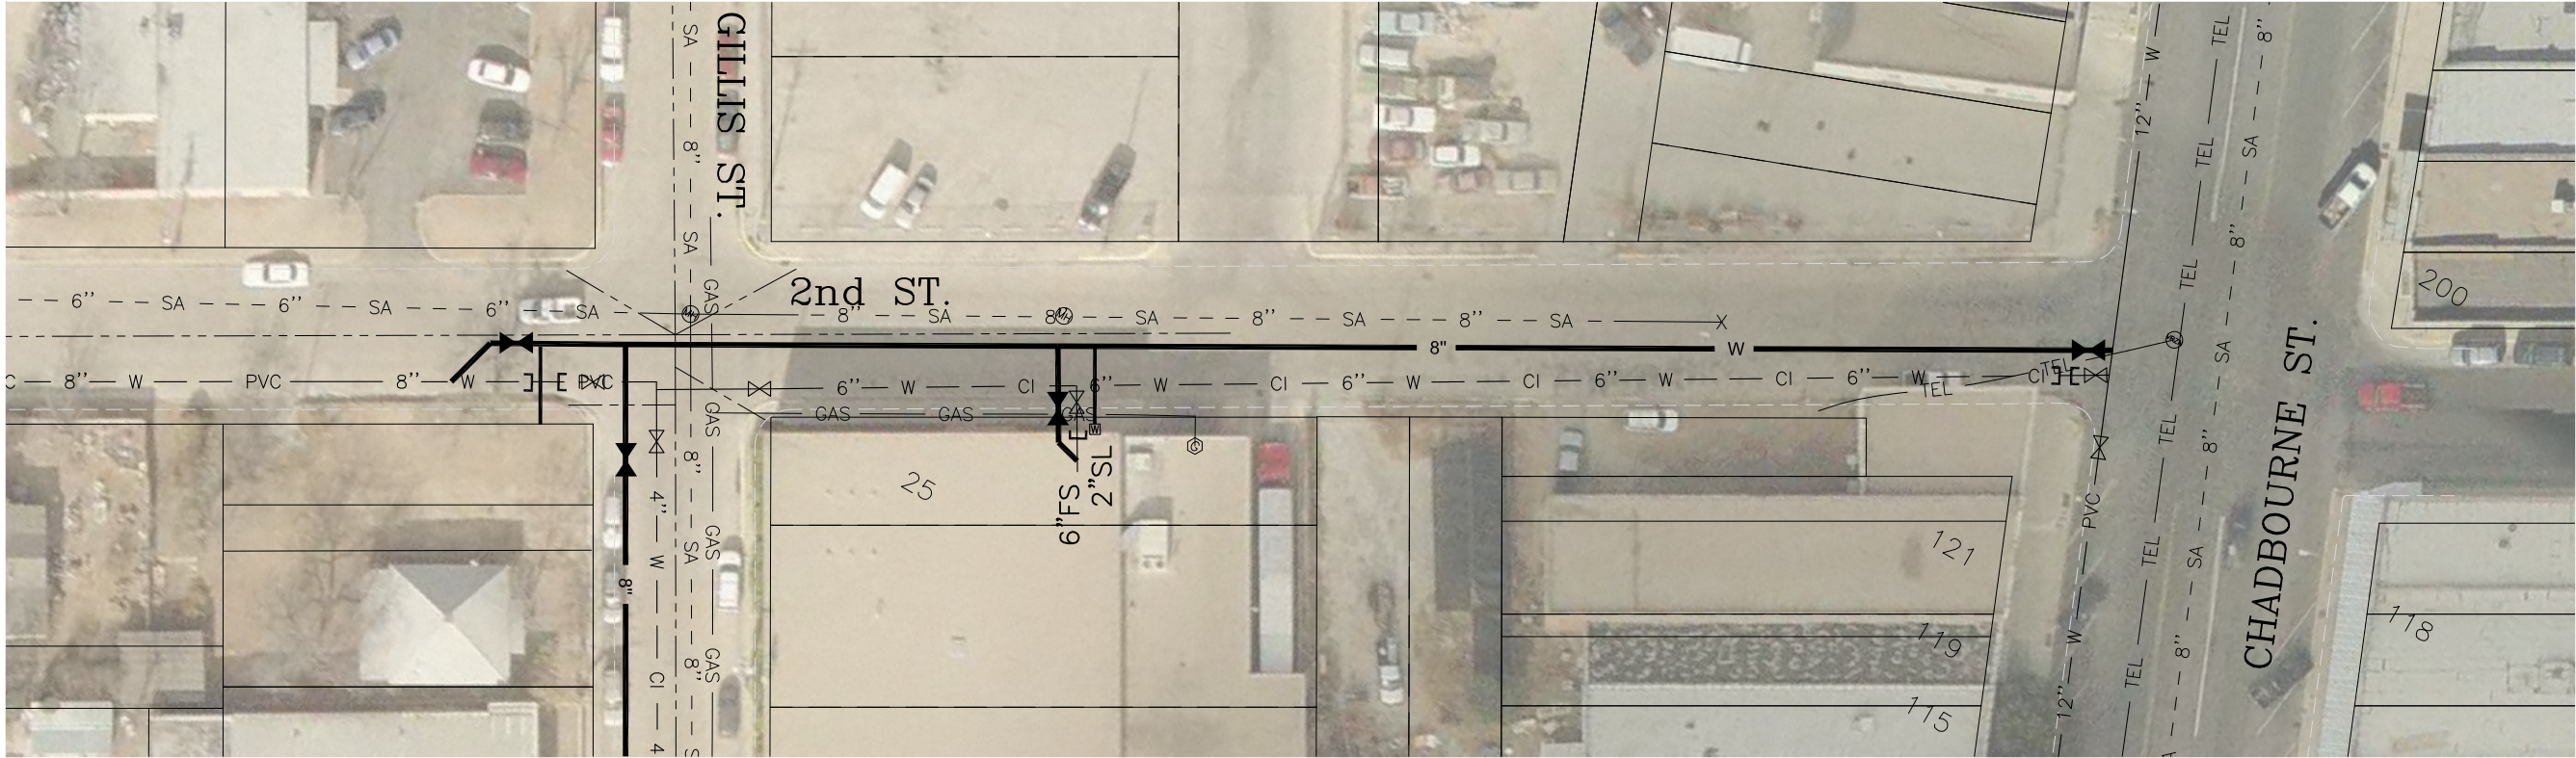

 The Seal appearing on this document was authorized by Russell J. Pehl, P.E. 104755 on: January 26, 2017	2016 WATER LINE IMPROVEMENTS		ENGINEERING SERVICES DEPARTMENT		DRAWN BY: MT	CHECKED BY: RP
	2ND ST. FROM GILLIS ST. TO CHADBOURNE ST.				HORIZONTAL SCALE: 1"=50'	VERTICAL SCALE: N/A
					JOB NUMBER: 2016-04-240	DATE: FEBRUARY 2017